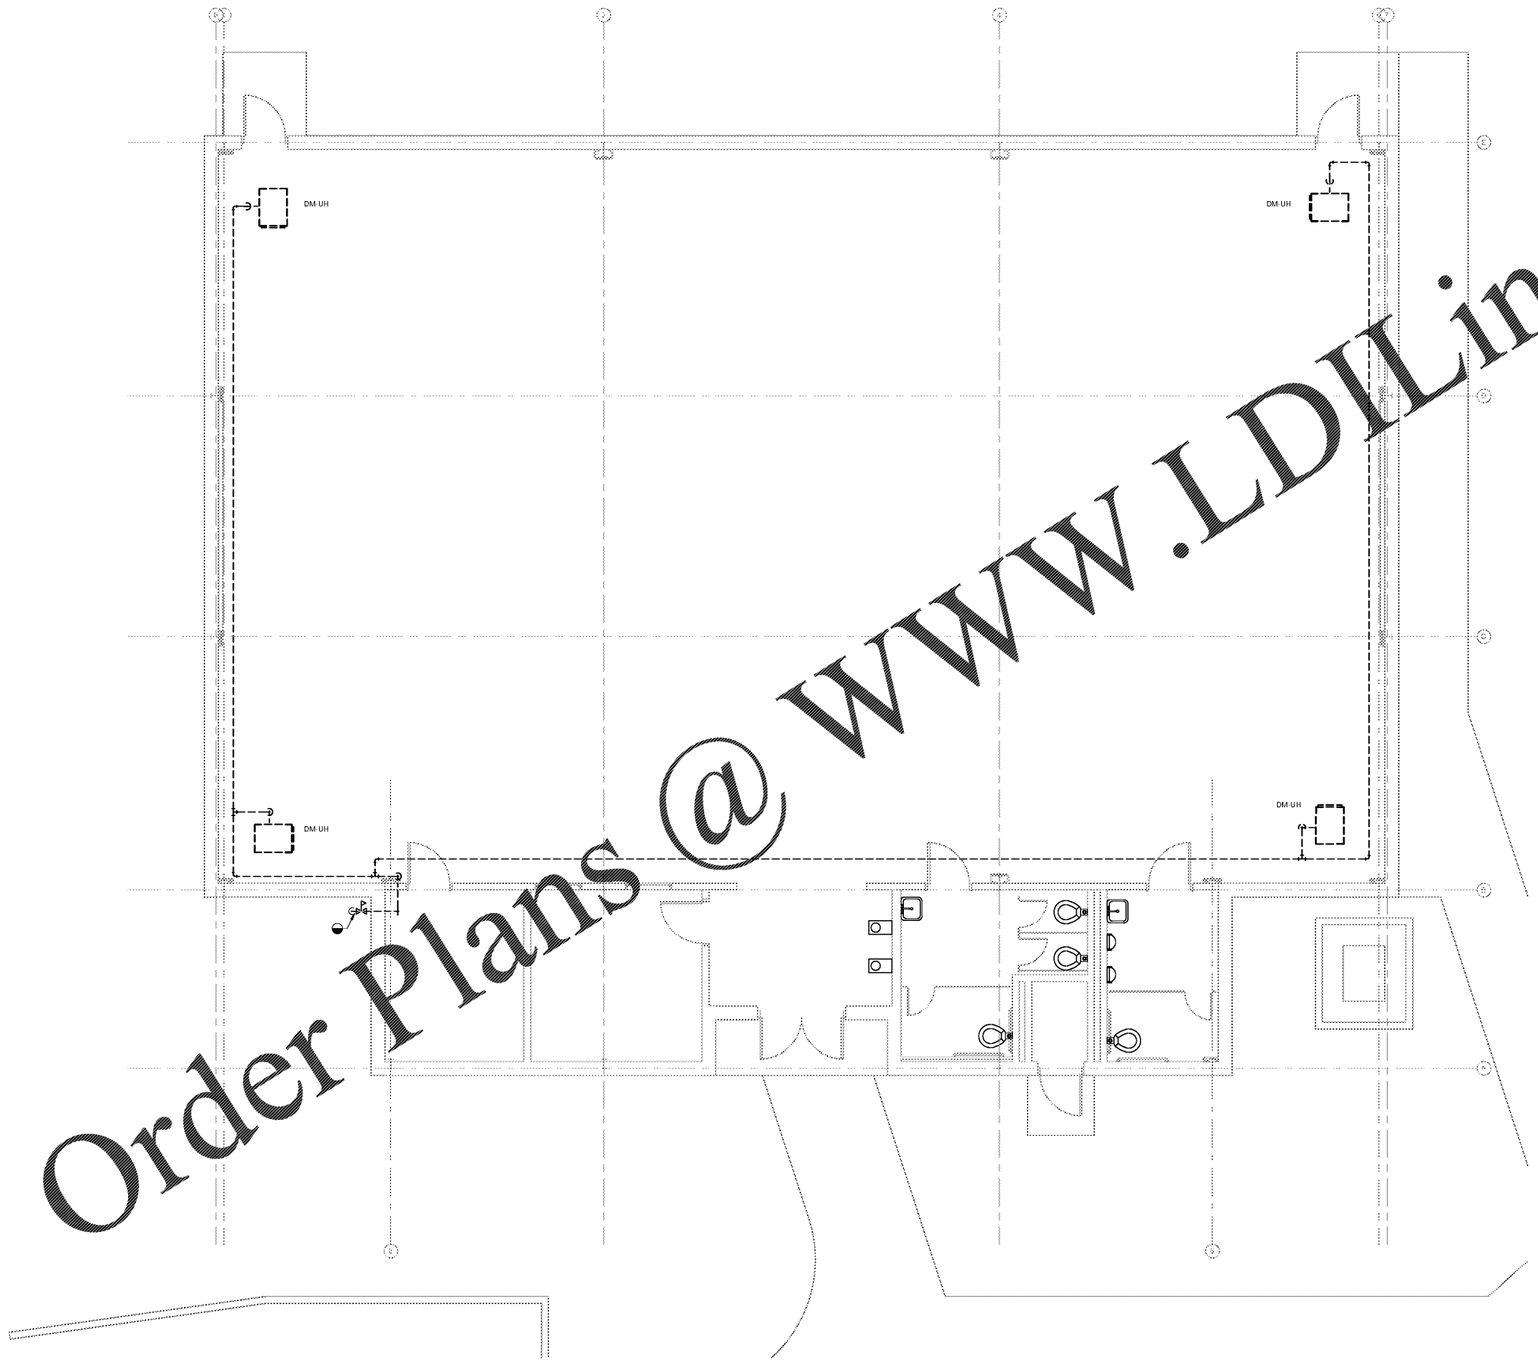

LEVEL 1 PLUMBING DEMOLITION PLAN
SCALE: 1/4" = 1'-0"

GRAPHIC SCALE
4 2 0 4 8
SCALE: 1/4" = 1'-0"
UNIT OF MEASURE: FEET

Order Plans @ WWW.LDILine.com

NO	100% CD SET	01/06/2020

BROCKETT ELEMENTARY SCHOOL
GYM HVAC DESIGN
1855 Brockett Road
Tucker, Georgia 30084

STANLEY LOVE STANLEY P.C.
ARCHITECTURE
INTERIORS PLANNING
PROGRAM MANAGEMENT
1090 SPRING STREET, N.W.
ATLANTA, GEORGIA 30309-3910
404-876-1099
404-876-1098
www.stanleylove-stanley.com

DRAWING TITLE
PLUMBING LEVEL 1 DEMOLITION PLAN

PROFESSIONAL SEAL
GEORGIA REGISTERED NO PERSONAL EXPRESSION ENGINEER DANIEL NOTO

CONSULTANT

SCALES AS STATED HEREON ARE VALID ON THE ORIGINAL DRAWING. THE DIMENSIONS OF WHICH ARE 30 X 42 INCHES. THE SCALES NOTED HEREIN ARE HEREBY CHANGE BY THE RATIO OF THE ACTUAL DIMENSIONS OF THIS DRAWING OF THE PRINT TO CORRESPONDING DIMENSIONS OF THE ORIGINAL DRAWING.

THE DRAWING IS THE PROPERTY OF STANLEY, LOVE, STANLEY P.C. AND IS NOT TO BE REPRODUCED OR LOANED OUT FOR USE IN PART. IT IS ONLY TO BE USED FOR THE PROJECT AND SITE SPECIFICALLY INDICATED HEREIN AND IS NOT TO BE USED ON ANY OTHER PROJECT. IT IS TO BE RETURNED UPON REQUEST.

COPYRIGHT © 2015 - ALL RIGHTS RESERVED
STANLEY, LOVE, STANLEY, P.C.

DRAWING NO.

DATE
01/06/2020
PROJECT NO.
6919.9
DRAWING NO.
PD-101

RELEASED FOR CONSTRUCTION 01/06/2020