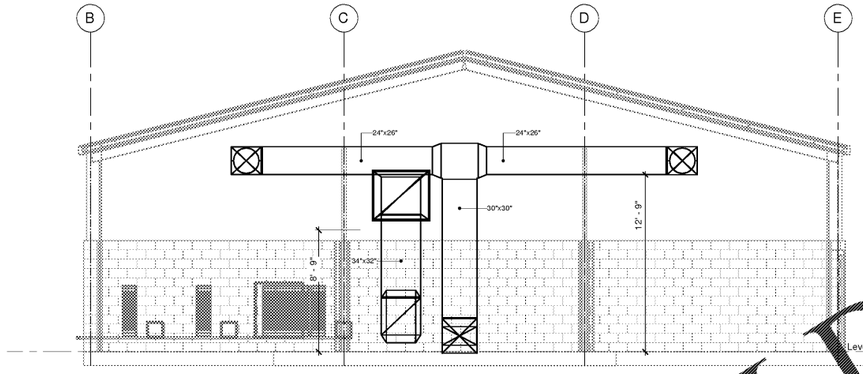

2 M-101 M-201 **WALL PENETRATION**
SCALE: 1/4" = 1'-0"

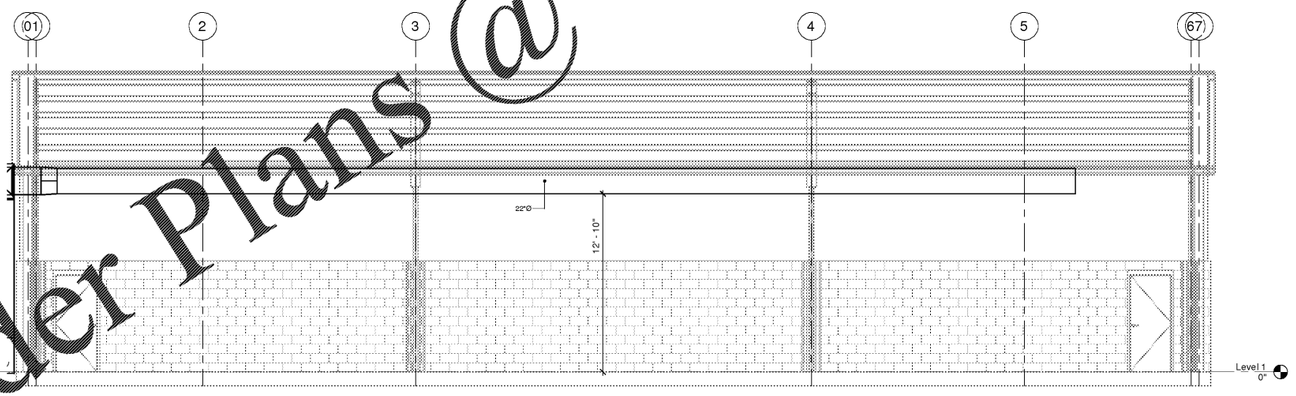

FABRIC DUCT HEIGHT (TYP.)
M-101 M-201 SCALE: 1/4" = 1'-0"

Order Plans @ WWW.LDILine.com

CD	100% CD SET	01/31/2020

ELDRIDGE L MILLER ELEMENTARY SCHOOL GYM HVAC DESIGN
919 Martin Road
Stone Mountain, Georgia 30088

STANLEY LOVE STANLEY P.C.
ARCHITECTURE
INTERIORS PLANNING
PROGRAM MANAGEMENT
1100 SPRING STREET, N.W.
ATLANTA, GEORGIA 30309-3510
404-876-8500
404-876-8501 fax
www.stanleylove-stanley.com

DRAWING TITLE
MECHANICAL SECTIONS AND ELEVATIONS

PROFESSIONAL SEAL
GEORGIA REGISTERED NO. PE019744 ENGINEER DANIEL NOTO

CONSULTANT
rmr Engineering
900 HAMMOND DRIVE SUITE 725
ATLANTA, GA 30328 678 915 0328

SCALES AS STATED HEREON ARE VALID ON THE ORIGINAL DRAWING. THE DIMENSIONS OF WHICH ARE 30x42 INCHES. THE SCALES STATED MAY INCREASE OR DECREASE BY THE RATIO OF THE CURRENT HEIGHT OF THE SIDING OF THE PRINT TO CORRESPONDING DIMENSIONS OF THE ORIGINAL DRAWING.

THE DRAWING IS THE PROPERTY OF STANLEY, LOVE-STANLEY, P.C. AND MAY NOT BE REPRODUCED OR COPIED IN WHOLE OR IN PART. IT IS ONLY TO BE USED FOR THE PROJECT AND SITE SPECIFICALLY IDENTIFIED HEREIN AND IS NOT TO BE USED ON ANY OTHER PROJECT. IT IS TO BE RETURNED UPON REQUEST.

COPYRIGHT © 2015 - ALL RIGHTS RESERVED
STANLEY, LOVE-STANLEY, P.C.

DRAWING NO.

DATE
01/31/2020
PROJECT NO.
6919.1
DRAWING NO.
M-201

RELEASED FOR CONSTRUCTION 01/31/2020