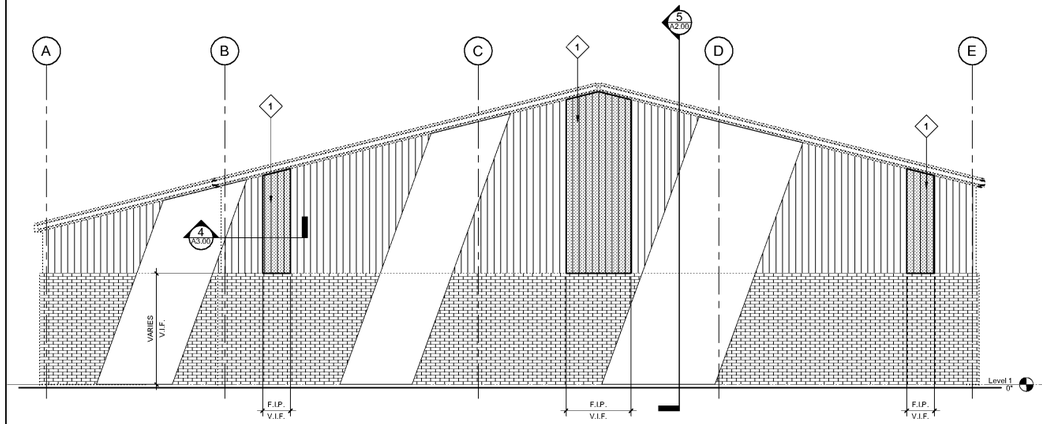

1 WEST ELEVATION
1/4" = 1'-0"

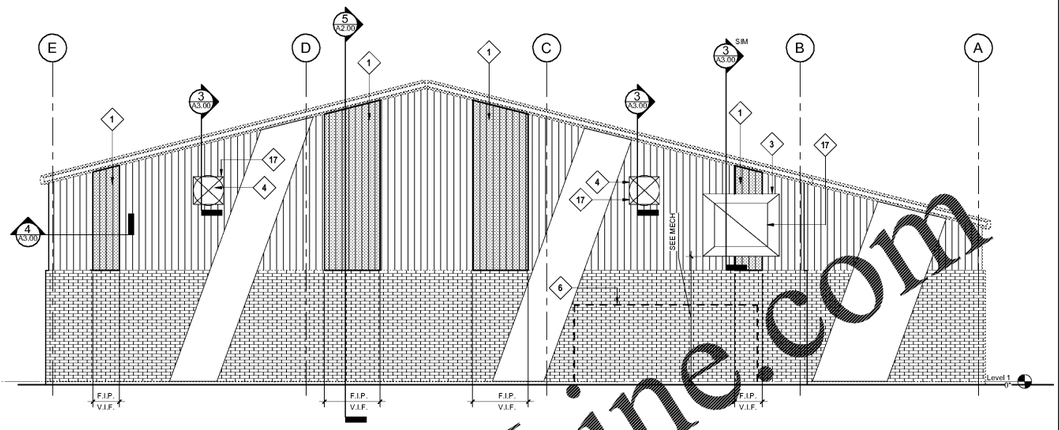

2 EAST ELEVATION.
1/4" = 1'-0"

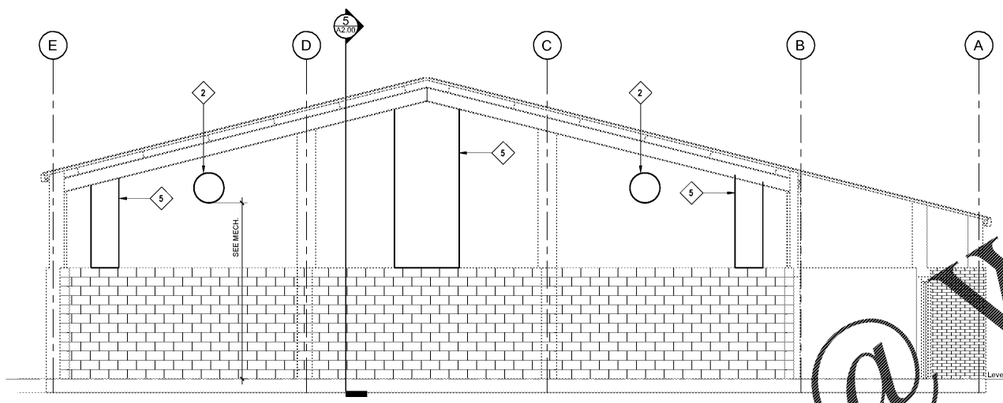

3 BUILDING SECTION 3
1/4" = 1'-0"

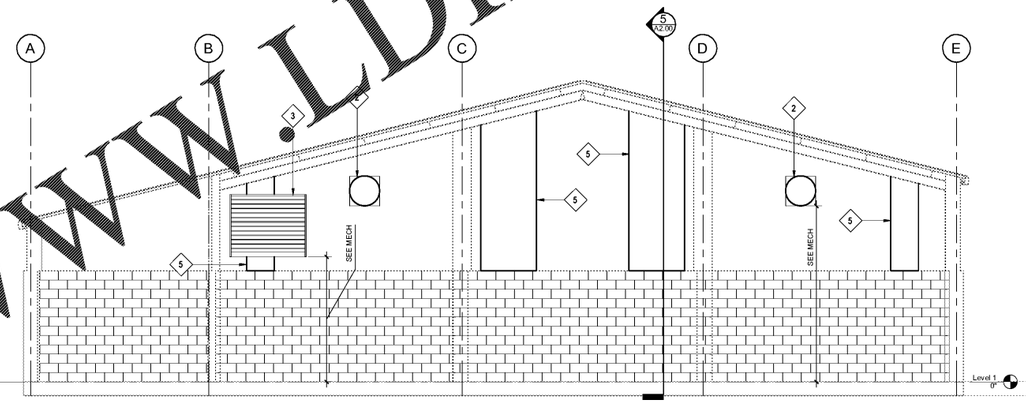

4 BUILDING SECTION 4
1/4" = 1'-0"

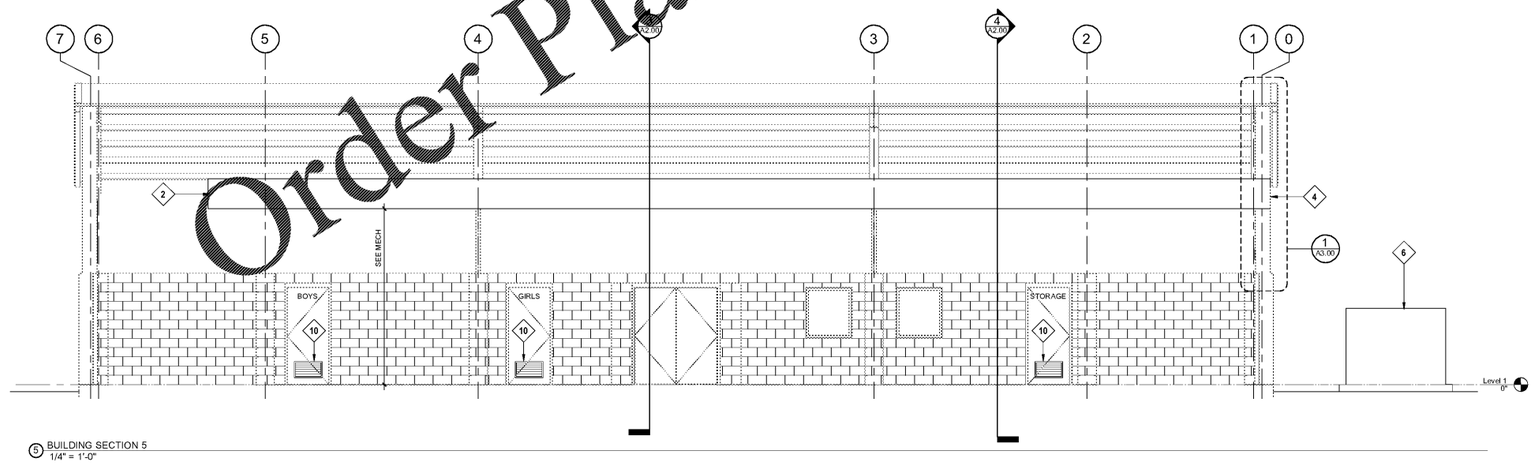

5 BUILDING SECTION 5
1/4" = 1'-0"

Keynote Legend	
Key Value	Keynote Text
1	NEW FULL LENGTH EXTERIOR WALL PANEL TO MATCH EXISTING METAL PANEL WALL CONSTRUCTION.
2	FABRIC DUCT. COORDINATE SIZE, LOCATION AND ATTACHMENT WITH MECHANICAL DRAWINGS.
3	NEW RETURN AIR LOUVER. COORDINATE SIZE AND LOCATION WITH MECHANICAL DRAWINGS.
4	SUPPLY AIR OPENING. COORDINATE SIZE AND LOCATION WITH MECHANICAL.
5	NEW FULL LENGTH INFILL LINER PANEL TO MATCH EXISTING LINER PANEL WALL CONSTRUCTION.
6	AIR HANDLING UNIT. SEE MECHANICAL DRAWINGS.
10	CUT OPENING IN SCWD DOOR TO INSTALL NEW METAL LOUVER SIZED AS ON MECHANICAL DRAWING M-501. REPAIR/RERFINISH DOOR AS REQUIRED.
17	NEW EXTERIOR SUPPLY AIR DUCTWORK AND SUPPORT AS SHOWN ON DETAILS 7, 9 AND 10 ON MECHANICAL DRAWING M-401.
NOTE:	F.I.P. = FULL IN-FILL PANEL

WWW.LDILine.com
Order Plans @

no	100% CD SET	01/31/2020

HAWTHORNE ELEMENTARY SCHOOL
GYM HVAC DESIGN
2535 Caladium Drive NE
Atlanta, Georgia 30345

STANLEY LOVE-STANLEY P.C.
ARCHITECTURE
INTERIORS PLANNING
PROGRAM MANAGEMENT
1090 SPRING STREET, N.W.
ATLANTA, GEORGIA 30309-3818
404-876-3056
404-876-3841 fax
www.stanleylove-stanleypc.com

DRAWING TITLE:
EXTERIOR ELEVATIONS & BUILDING SECTIONS

PROFESSIONAL SEAL
GEORGIA REGISTERED No. 2920 PROFESSIONAL ARCHITECT WILLIAM J. STANLEY III

CONSULTANT

SCALES AS STATED HEREON ARE VALID ON THE ORIGINAL DRAWING. THE DIMENSIONS OF THIS PRINT MAY NOT BE IDENTICAL TO THOSE NOTED HEREIN ARE HEREBY CHANGE BY THE RATIO OF THE OVERALL SHEET DIMENSIONS OF THE PRINT TO CORRESPONDING DIMENSIONS OF THE ORIGINAL DRAWING.
THE DRAWING IS THE PROPERTY OF STANLEY, LOVE-STANLEY, P.C. AND IS NOT TO BE REPRODUCED OR COPIED IN WHOLE OR IN PART. IT IS ONLY TO BE USED FOR THE PROJECT AND SITE SPECIFICALLY DESIGNED HEREIN AND IS NOT TO BE USED ON ANY OTHER PROJECT. IT IS TO BE RETURNED UPON REQUEST.
COPYRIGHT © 2016 - ALL RIGHTS RESERVED
STANLEY, LOVE-STANLEY, P.C.
DRAWING NO.

DATE
01/31/2020
PROJECT NO.
6919.2
DRAWING NO.
A2.00

RELEASED FOR CONSTRUCTION 01/31/2020

1/31/2020 5:03:52 PM