DRAWING NOTES

1. DEMOLISH EXISTING NATURAL GAS UNIT HEATER AND ALL ASSOCIATED DUCTWORK, PIPING, CONTROLS, AND WIRING. SEE PD-101 FOR EXTENT OF DEMOLITION.
2. DEMOLISH EXISTING EXHAUST FAN AND ALL ASSOCIATED DUCTWORK, CONTROLS, AND WIRING.
3. DEMOLISH EXISTING OUTSIDE AIR LOUVER.

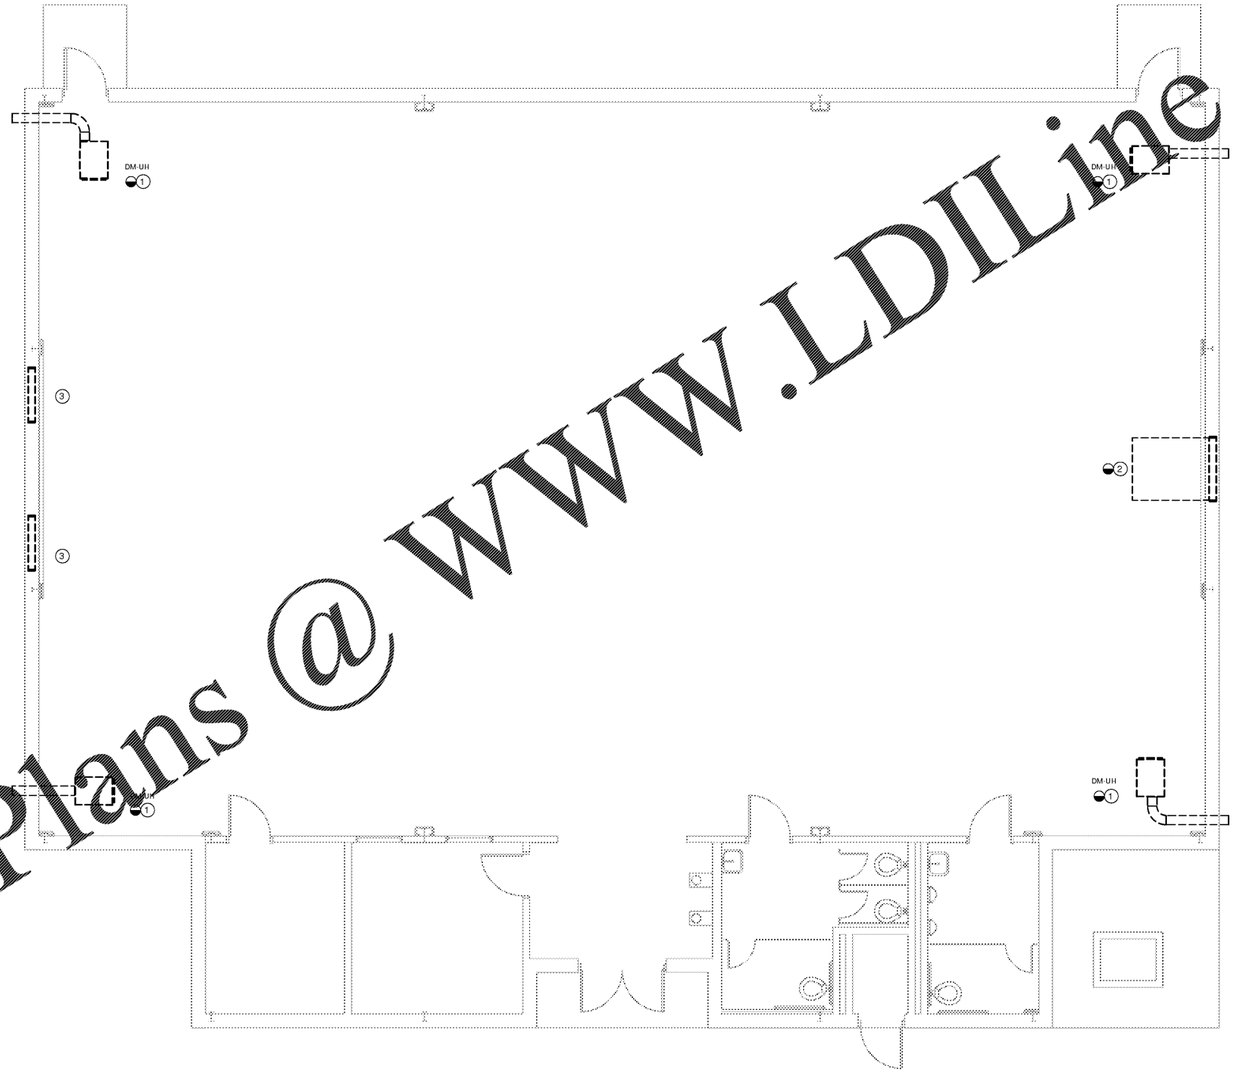

1 **LEVEL 1 MECHANICAL DUCTWORK DEMOLITION PLAN**
SCALE: 1/4" = 1'-0"

GRAPHIC SCALE
4 2 0 4 8
SCALE: 1/4" = 1'-0"
UNIT OF MEASURE: FEET

Order Plans @ WWW.LDILine.com

CCH	100% CD SET	01/31/2020

HAWTHORNE ELEMENTARY SCHOOL
GYM HVAC DESIGN
2535 Caladium Drive NE
Atlanta, GA 30345

STANLEY LOVE STANLEY P.C.
ARCHITECTURE
INTERIORS PLANNING
PROGRAM MANAGEMENT
1056 SPRING STREET, N.W.
ATLANTA, GEORGIA 30309-3918
404-876-0081 fax
www.stanleylove-stanleypc.com

DRAWING TITLE
MECHANICAL LEVEL 1 DEMOLITION PLAN

PROFESSIONAL SEAL
GEORGIA REGISTERED PROFESSIONAL ENGINEER DANIEL NOTO

CONSULTANT

rmf Engineering
100 HAMMOND DRIVE SUITE 725
ATLANTA, GA 30328 678.918.8229

SCALES AS STATED HEREON ARE VALID ON THE ORIGINAL DRAWING. THE DIMENSIONS OF WHICH ARE 36X42 INCHES. THE SCALES NOTED HEREIN ARE HEREBY CHANGED BY THE RATIO OF THE OVERALL SHEET DIMENSIONS OF THE PRINT TO CORRESPONDING DIMENSIONS OF THE ORIGINAL DRAWING.

THE DRAWING IS THE PROPERTY OF STANLEY, LOVE-STANLEY, P.C. AND IS NOT TO BE REPRODUCED OR COPIED IN WHOLE OR IN PART. IT IS ONLY TO BE USED FOR THE PROJECT AND SITE SPECIFICALLY IDENTIFIED HEREIN AND IS NOT TO BE USED ON ANY OTHER PROJECT. IT IS TO BE RETURNED UPON REQUEST.

COPYRIGHT © 2016 - ALL RIGHTS RESERVED
STANLEY, LOVE-STANLEY, P.C.

DRAWING NO.

DATE
01/31/2020

PROJECT NO.
6919.2

DRAWING NO.
MD-101

RELEASED FOR CONSTRUCTION 01/31/2020