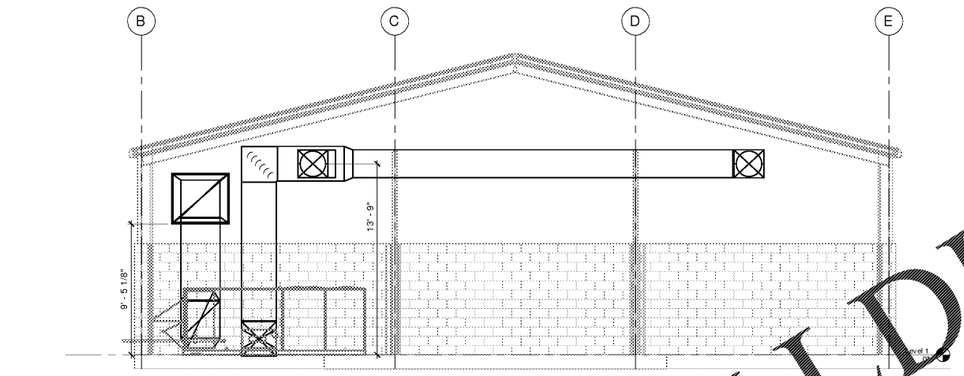

1 / M-101 / M-201 **WALL PENETRATION**
SCALE: 1/4" = 1'-0"

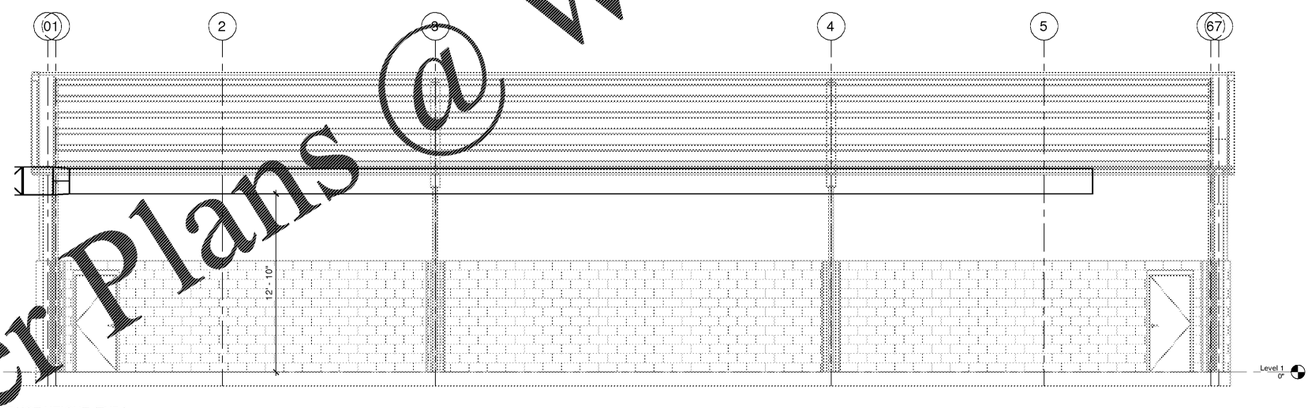

2 / M-201 / M-201 **FABRIC DUCT HEIGHT (TYP.)**
SCALE: 1/4" = 1'-0"

Order Plans @ WWW.LDILine.com

CD	100% CD SET	01/31/2020

HAWTHORNE ELEMENTARY SCHOOL
GYM HVAC DESIGN
2535 Caladium Drive NE
Atlanta, GA 30345

STANLEY LOVE STANLEY P.C.
ARCHITECTURE
INTERIORS PLANNING
PROGRAM MANAGEMENT
1100 SPRING STREET, N.W.
ATLANTA, GEORGIA 30309-2810
404-876-0400
404-876-0401 fax
www.stanleylove-stanley.com

DRAWING TITLE
MECHANICAL SECTION AND ELEVATIONS

PROFESSIONAL SEAL
GEORGIA REGISTERED NO. PE019441 ENGINEER DANIEL NOTO

CONSULTANT
rmr Engineering
900 HAMMOND DRIVE SUITE 725
ATLANTA, GA 30328 678 915 5928

SCALES AS STATED HEREON ARE VALID ON THE ORIGINAL DRAWING. THE DIMENSIONS OF WHICH ARE IN INCHES. THE SCALES STATED HEREON ARE HEREBY CHANGED BY THE RATIO OF THE DIMENSIONS OF THIS DRAWING OF THE PRINT TO CORRESPONDING DIMENSIONS OF THE ORIGINAL DRAWING.

THE DRAWING IS THE PROPERTY OF STANLEY, LOVE-STANLEY, P.C. AND MAY NOT BE REPRODUCED OR COPIED IN WHOLE OR IN PART. IT IS ONLY TO BE USED FOR THE PROJECT AND SITE SPECIFICALLY IDENTIFIED HEREIN AND IS NOT TO BE USED ON ANY OTHER PROJECT. IT IS TO BE RETURNED UPON REQUEST.

COPYRIGHT © 2015 - ALL RIGHTS RESERVED
STANLEY, LOVE-STANLEY, P.C.

DRAWING NO.

DATE
01/31/2020
PROJECT NO.
6919.2
DRAWING NO.
M-201

RELEASED FOR CONSTRUCTION 01/31/2020