DRAWING NOTES

1. DEMOLISH EXISTING NATURAL GAS UNIT HEATER AND ALL ASSOCIATED DUCTWORK, PIPING, CONTROLS, AND WIRING. SEE MD-101 FOR EXTENT OF DEMOLITION.

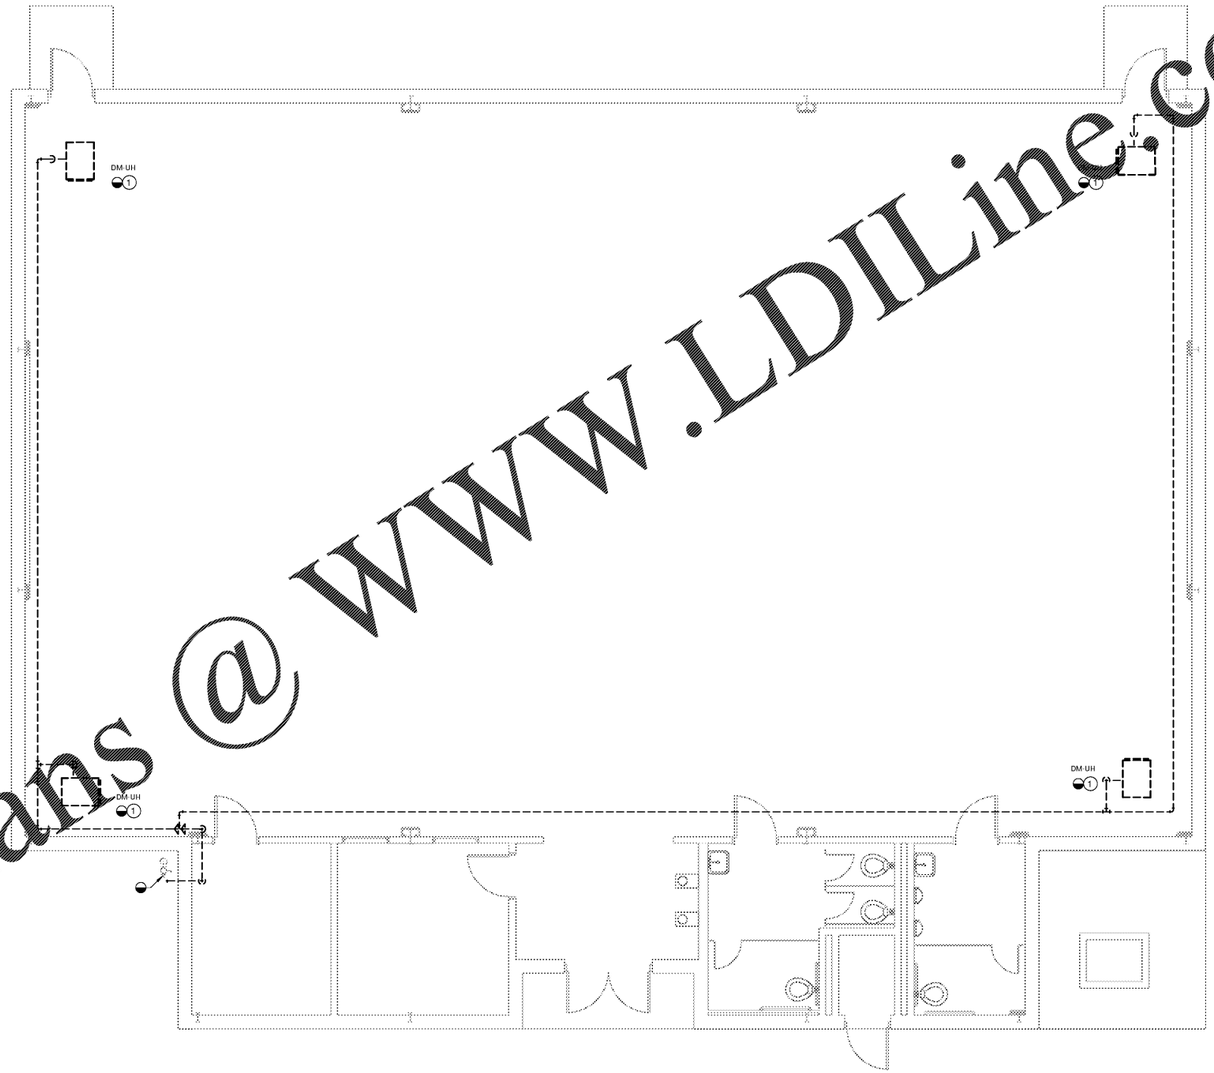

1 **LEVEL 1 PLUMBING PLAN - DEMOLITION**
SCALE: 1/4" = 1'-0"

GRAPHIC SCALE
4 2 0 4 8
SCALE: 1/4" = 1'-0"
UNIT OF MEASURE: FEET

Order Plans @ WWW.LDILine.com

CD1	100% CD SET	01/31/2020

HAWTHORNE ELEMENTARY SCHOOL
GYM HVAC DESIGN
2535 Caladium Drive NE
Atlanta, GA 30345

STANLEY LOVE-STANLEY P.C.
ARCHITECTURE
INTERIORS PLANNING
PROGRAM MANAGEMENT
1100 SPRING STREET, N.W.
ATLANTA, GEORGIA 30309-3519
404 876-5001
404 876-5007 fax
www.stanleylove-stanley.com

DRAWING TITLE
PLUMBING LEVEL 1 DEMOLITION

PROFESSIONAL SEAL
GEORGIA REGISTERED NO. PE015911 ENGINEER DANIEL NOTO

CONSULTANT
rmr Engineering
900 HAMMOND DRIVE SUITE 725
ATLANTA, GA 30328 678 915 0328

SCALES AS STATED HEREON ARE VALID ON THE ORIGINAL DRAWING. THE DIMENSIONS OF WHICH ARE SHOWN IN INCHES. THE SCALES NOTED MAY BECOME INCORRECT AS DETERMINED BY THE RATIO OF THE CURRENT DIMENSIONS OF THE PRINT TO CORRESPONDING DIMENSIONS OF THE ORIGINAL DRAWING.

THE DRAWING IS THE PROPERTY OF STANLEY, LOVE-STANLEY, P.C. AND MAY NOT BE REPRODUCED OR COPIED IN WHOLE OR IN PART. IT IS ONLY TO BE USED FOR THE PROJECT AND SITE SPECIFICALLY IDENTIFIED HEREIN AND IS NOT TO BE USED ON ANY OTHER PROJECT. IT IS TO BE RETURNED UPON REQUEST.

COPYRIGHT © 2015 - ALL RIGHTS RESERVED
STANLEY, LOVE-STANLEY, P.C.

DRAWING NO.

DATE
01/31/2020
PROJECT NO.
6919.2
DRAWING NO.
PD-101

RELEASED FOR CONSTRUCTION 01/31/2020