Keynote Legend	
Key Value	Keynote Text
2	FABRIC DUCT. COORDINATE SIZE, LOCATION AND ATTACHMENT WITH MECHANICAL DRAWINGS.
3	NEW RETURN AIR LOUVER. COORDINATE SIZE AND LOCATION WITH MECHANICAL DRAWINGS.
NOTE:	REFER TO A 2.00 AND A3.00 FOR LOCATIONS AND EXTENT OF NEW METAL WALL PANEL(S) AND LINER PANEL(S).

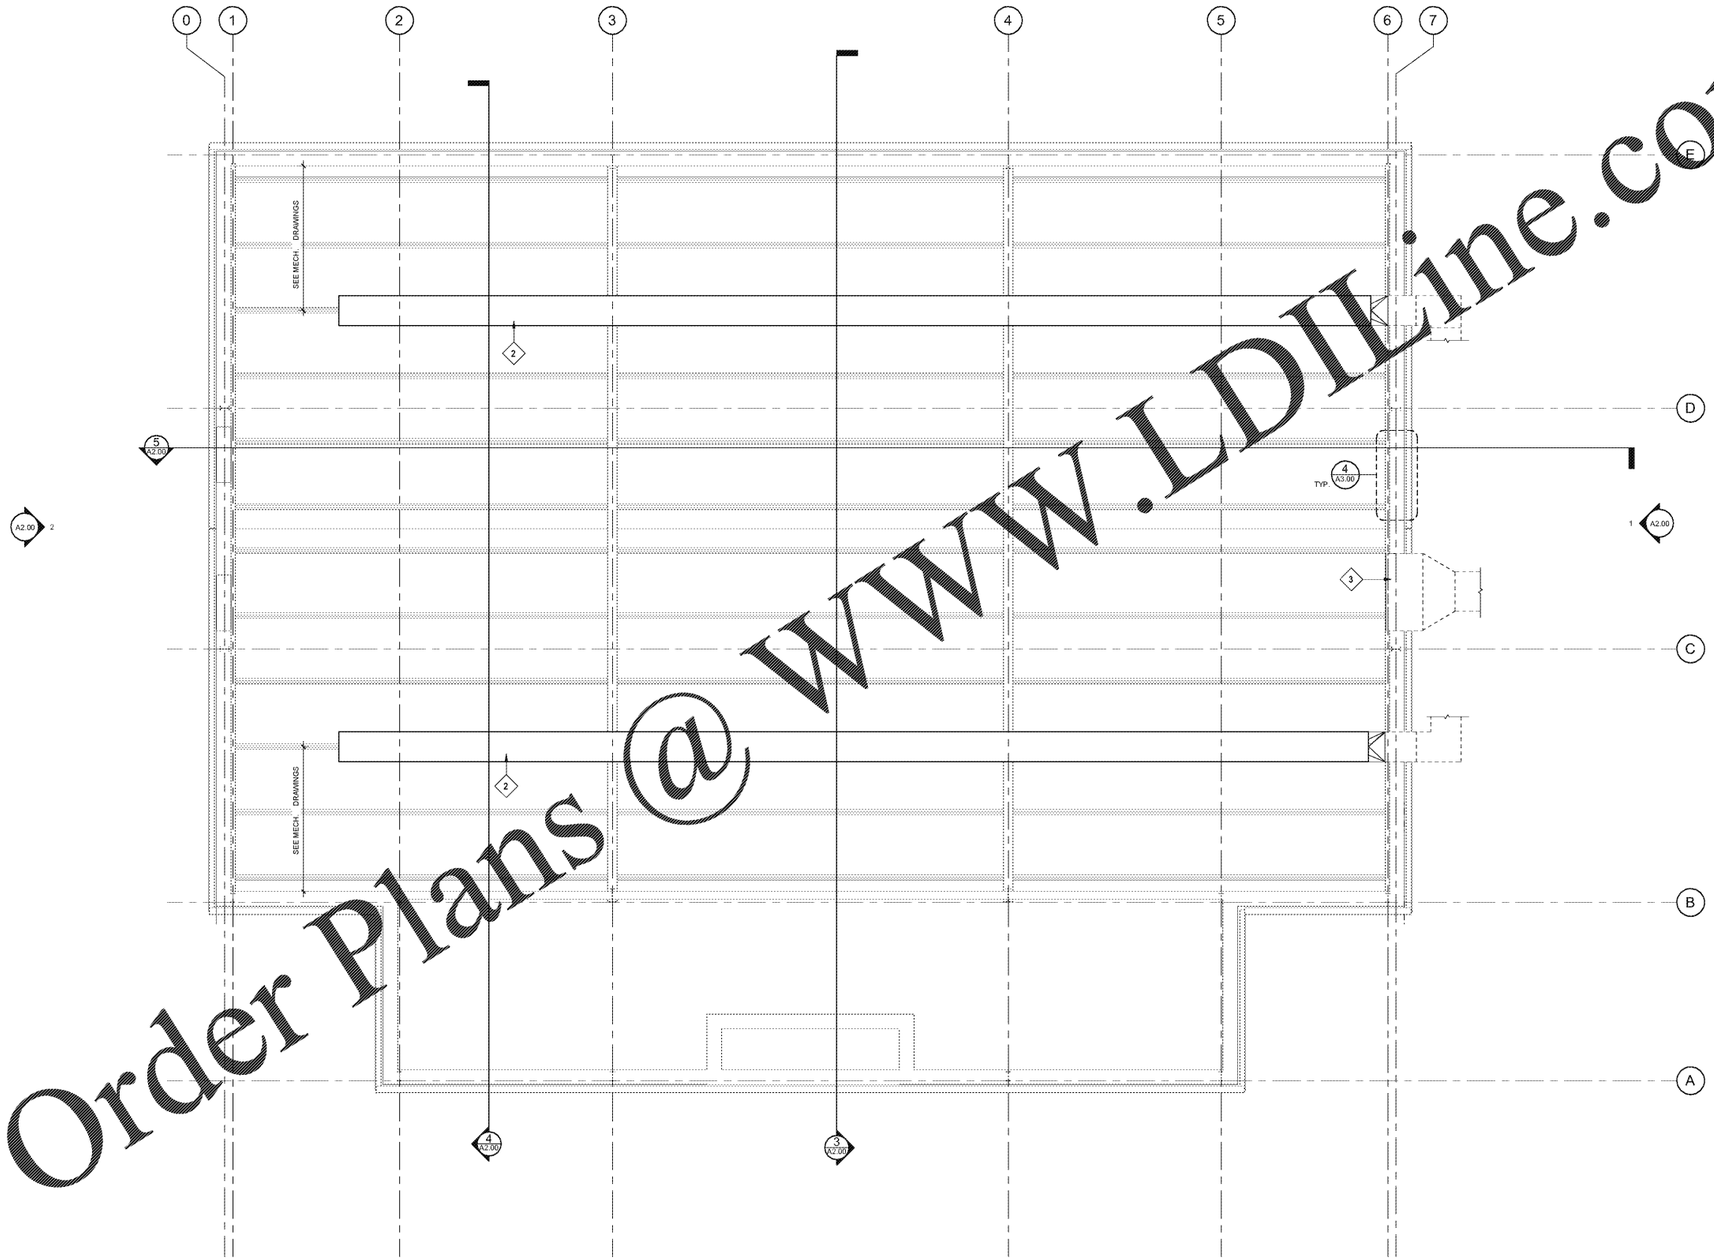

1 REFLECTED CEILING PLAN
1/4" = 1'-0"

Order Plans @ WWW.LDILine.com

CD	100% CD SET	12/09/2019

JOLLY ES GYM HVAC DESIGN
1070 Otello Ave, Clarkston, GA 30021

STANLEY LOVE-STANLEY P.C.
ARCHITECTURE
INTERIORS PLANNING
PROGRAM MANAGEMENT
1095 SPRING STREET, N.W.
ATLANTA, GEORGIA 30309-3918
404-876-3096
404-876-6841 fax
www.stanleylove-stanleypc.com

DRAWING TITLE
REFLECTED CEILING PLAN

PROFESSIONAL SEAL
GEORGIA REGISTERED No. 2920 PROFESSIONAL ARCHITECT WILLIAM J. STANLEY, III

CONSULTANT

SCALES AS STATED HEREON ARE VALID ON THE ORIGINAL DRAWING. THE DIMENSIONS OF WHICH ARE 30x42 INCHES. THE SCALES NOTED HEREIN ARE HEREBY CHANGED BY THE RATIO OF THE OVERALL SHEET DIMENSIONS OF THE PRINT TO CORRESPONDING DIMENSIONS OF THE ORIGINAL DRAWING.

THE DRAWING IS THE PROPERTY OF STANLEY, LOVE STANLEY, P.C. AND IS NOT TO BE REPRODUCED OR COPIED IN WHOLE OR IN PART. IT IS ONLY TO BE USED FOR THE PROJECT AND SITE SPECIFICALLY IDENTIFIED HEREIN AND IS NOT TO BE USED ON ANY OTHER PROJECT. IT IS TO BE RETURNED UPON REQUEST.

COPYRIGHT © 2019 - ALL RIGHTS RESERVED
STANLEY, LOVE-STANLEY, P.C.

DRAWING NO

DATE
12/09/2019

PROJECT NO
6919.3

DRAWING NO
A1.10

RELEASED FOR CONSTRUCTION 12/09/2019