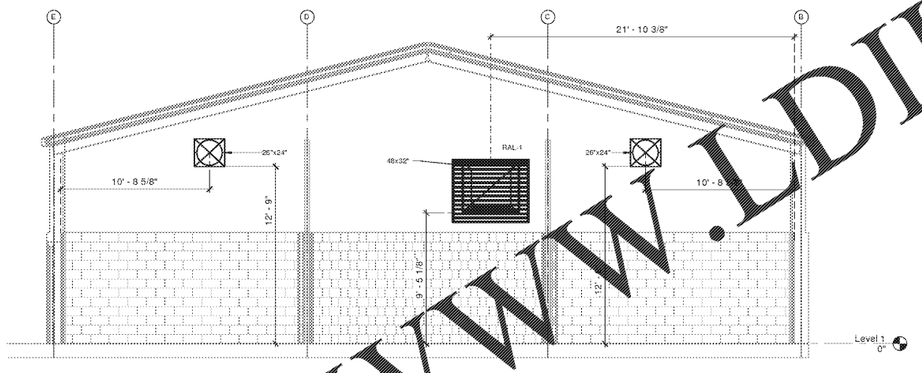

1 **WALL PENETRATION**
SCALE: N.T.S.

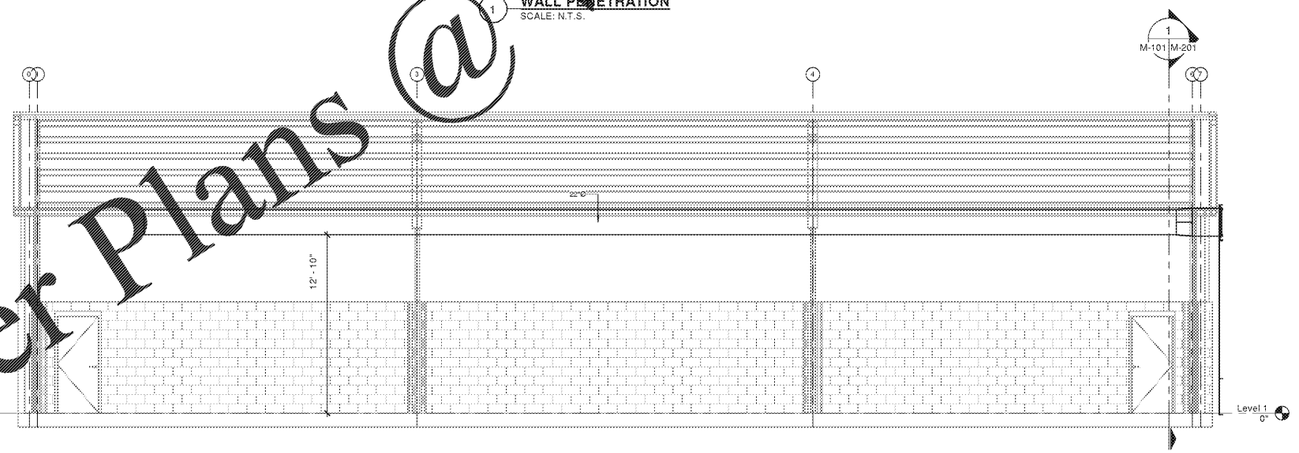

2 **FABRIC DUCT HEIGHT (TYP.)**
SCALE: N.T.S.

Order Plans @ WWW.LDILine.com

CD	100% CDs	12/09/2019

JOLLY ES GYM HVAC DESIGN
1070 Otello Ave, Clarkston, Ga 30021

STANLEY LOVE STANLEY P C
ARCHITECTURE
INTERIORS PLANNING
PROGRAM MANAGEMENT
100 SPRING STREET, N.W.
ATLANTA, GEORGIA 30303-3519
404-876-1676
404-876-1678
www.stanleylove-stanley.com

DRAWING TITLE
MECHANICAL SECTIONS AND ELEVATIONS

PROFESSIONAL SEAL
GEORGIA REGISTERED PROFESSIONAL ENGINEER DANIEL NOTO

CONSULTANT
mrf Engineering
990 HAMMOND DRIVE SUITE 720
ATLANTA, GA 30328 678.518.9805

SCALE AS STATED HEREON ARE VALID ON THE ORIGINAL DRAWING. THE DIMENSIONS OF WHICH ARE SEPARATIONS. THIS SCALE IS NOTED HEREON ARE HEREBY DISPOSED OF. THE USE OF SCALE IS NOT TO BE USED AS A SCALING OF THE PRINT TO DISPROPORTIONATE DIMENSIONS OF THE ORIGINAL DRAWING.

THE DRAWING IS THE PROPERTY OF STANLEY, LOVE-STANLEY, P.C. AND MAY NOT BE REPRODUCED OR DISPOSED IN WHOLE OR IN PART. IT IS ONLY TO BE USED FOR THE PROJECT AND SITE SPECIFICALLY IDENTIFIED HEREIN AND IS NOT TO BE USED ON ANY OTHER PROJECT. IT IS TO BE RETURNED UPON REQUEST.

COPYRIGHT © 2019 - ALL RIGHTS RESERVED
STANLEY, LOVE-STANLEY, P.C.

DRAWING NO

DATE
12/09/2019

PROJECT NO
8919.3

DRAWING NO
M-201

RELEASED FOR CONSTRUCTION
12/09/2019