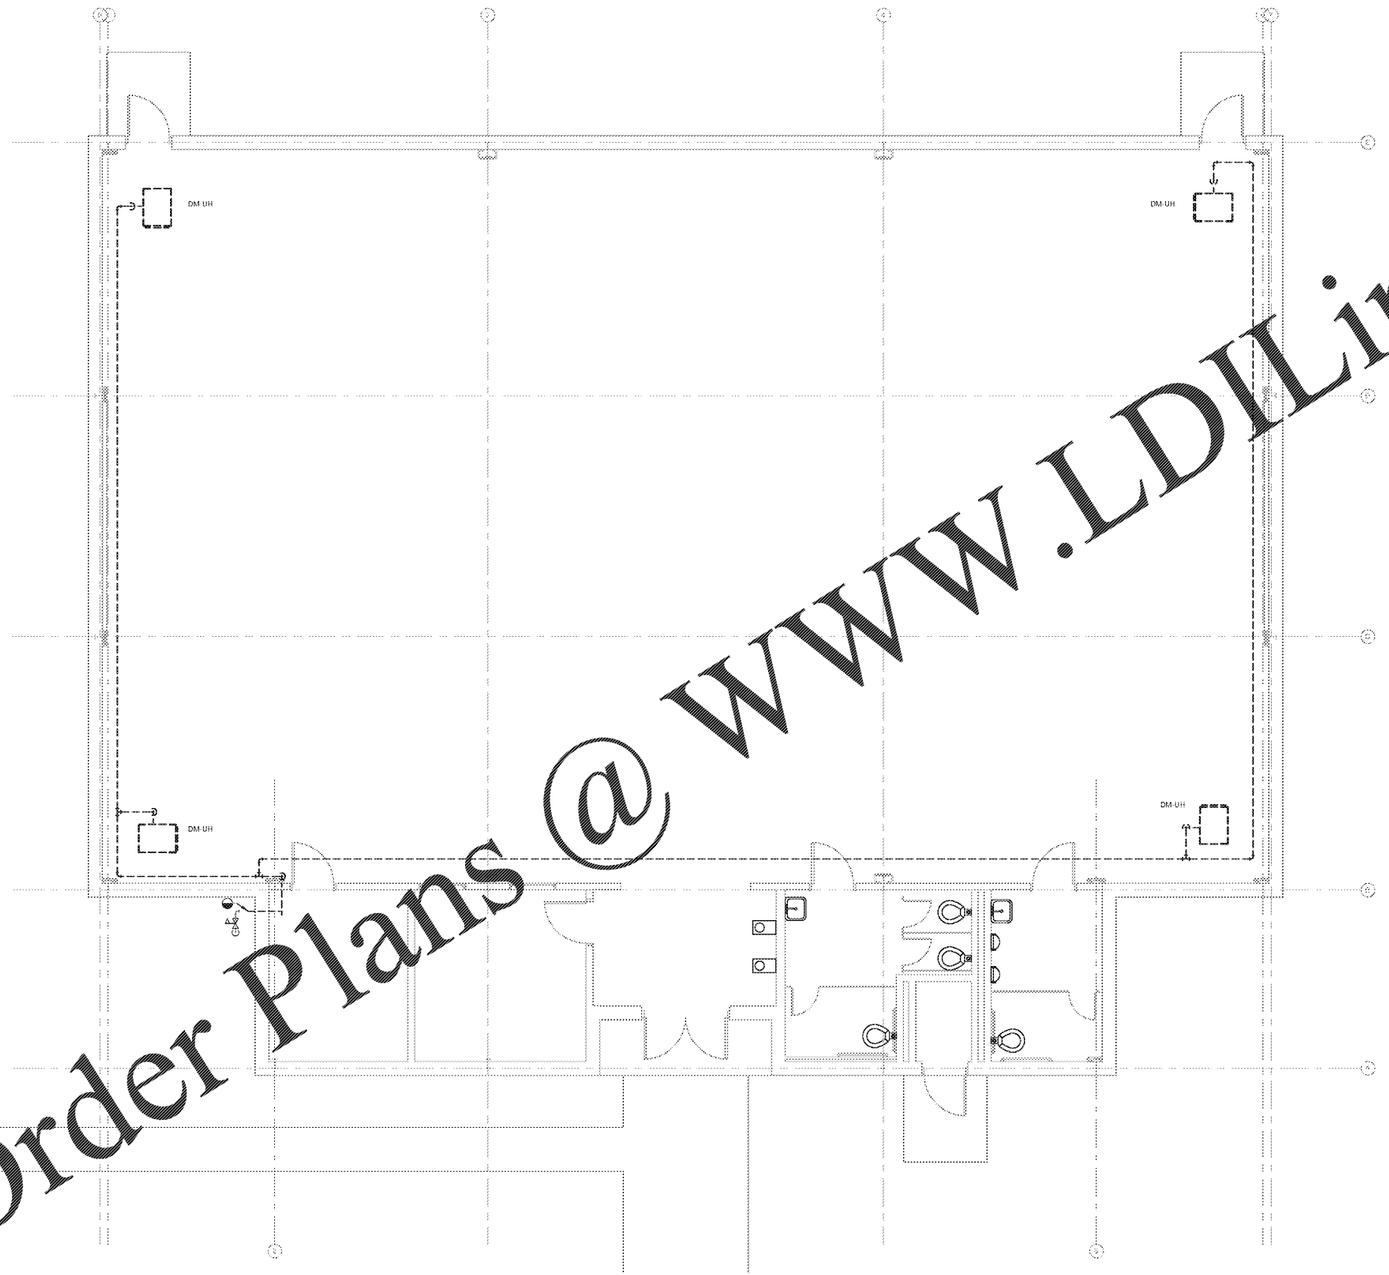

LEVEL 1 PLUMBING DEMOLITION PLAN
SCALE: 1/4" = 1'-0"

GRAPHIC SCALE
4 2 0 4 8
SCALE: 1/4" = 1'-0"
UNIT OF MEASURE: FEET

Order Plans @ WWW.LDILine.com

CD	100% CDs
	12/09/2019

JOLLY ES GYM HVAC DESIGN
1070 Otello Ave, Clarkston, Ga 30021

STANLEY LOVE STANLEY P.C.
ARCHITECTURE
INTERIORS PLANNING
PROGRAM MANAGEMENT
1 ten SPRING STREET, N.W.
ATLANTA, GEORGIA 30308-2818
404-876-0676
fax 404-876-0678
www.stanleylove-stanley.com

DRAWING TITLE
PLUMBING LEVEL 1
DEMOLITION PLAN

PROFESSIONAL SEAL
GEORGIA REGISTERED NA PERSON ENGINEER DANIEL NOTO

CONSULTANT
mrf Engineering
990 HAMMOND DRIVE SUITE 720
ATLANTA, GA 30328 678.518.5505

SCALE AS STATED HEREON ARE VALID ON THE ORIGINAL DRAWING. THE DIMENSIONS OF WHICH ARE GENUINE. THE SCALE STATED HEREON ARE HEREBY DIVINED BY THE REDUCTION OR ENLARGEMENT OF THE PRINTING OF THE PRINT TO CORRESPONDING DIMENSIONS OF THE ORIGINAL DRAWING.

THE DRAWING IS THE PROPERTY OF STANLEY, LOVE-STANLEY, P.C. AND MAY NOT BE REPRODUCED OR DISPOSED IN WHOLE OR IN PART. IT IS ONLY TO BE USED FOR THE PROJECT AND SITE SPECIFICALLY IDENTIFIED HEREIN AND IS NOT TO BE USED ON ANY OTHER PROJECT. IT IS TO BE RETURNED UPON REQUEST.

COPYRIGHT © 2019 - ALL RIGHTS RESERVED
STANLEY, LOVE-STANLEY, P.C.

DRAWING NO

DATE
12/09/2019
PROJECT NO
8919.3
DRAWING NO
PD-101

12/09/2019
RELEASED FOR CONSTRUCTION