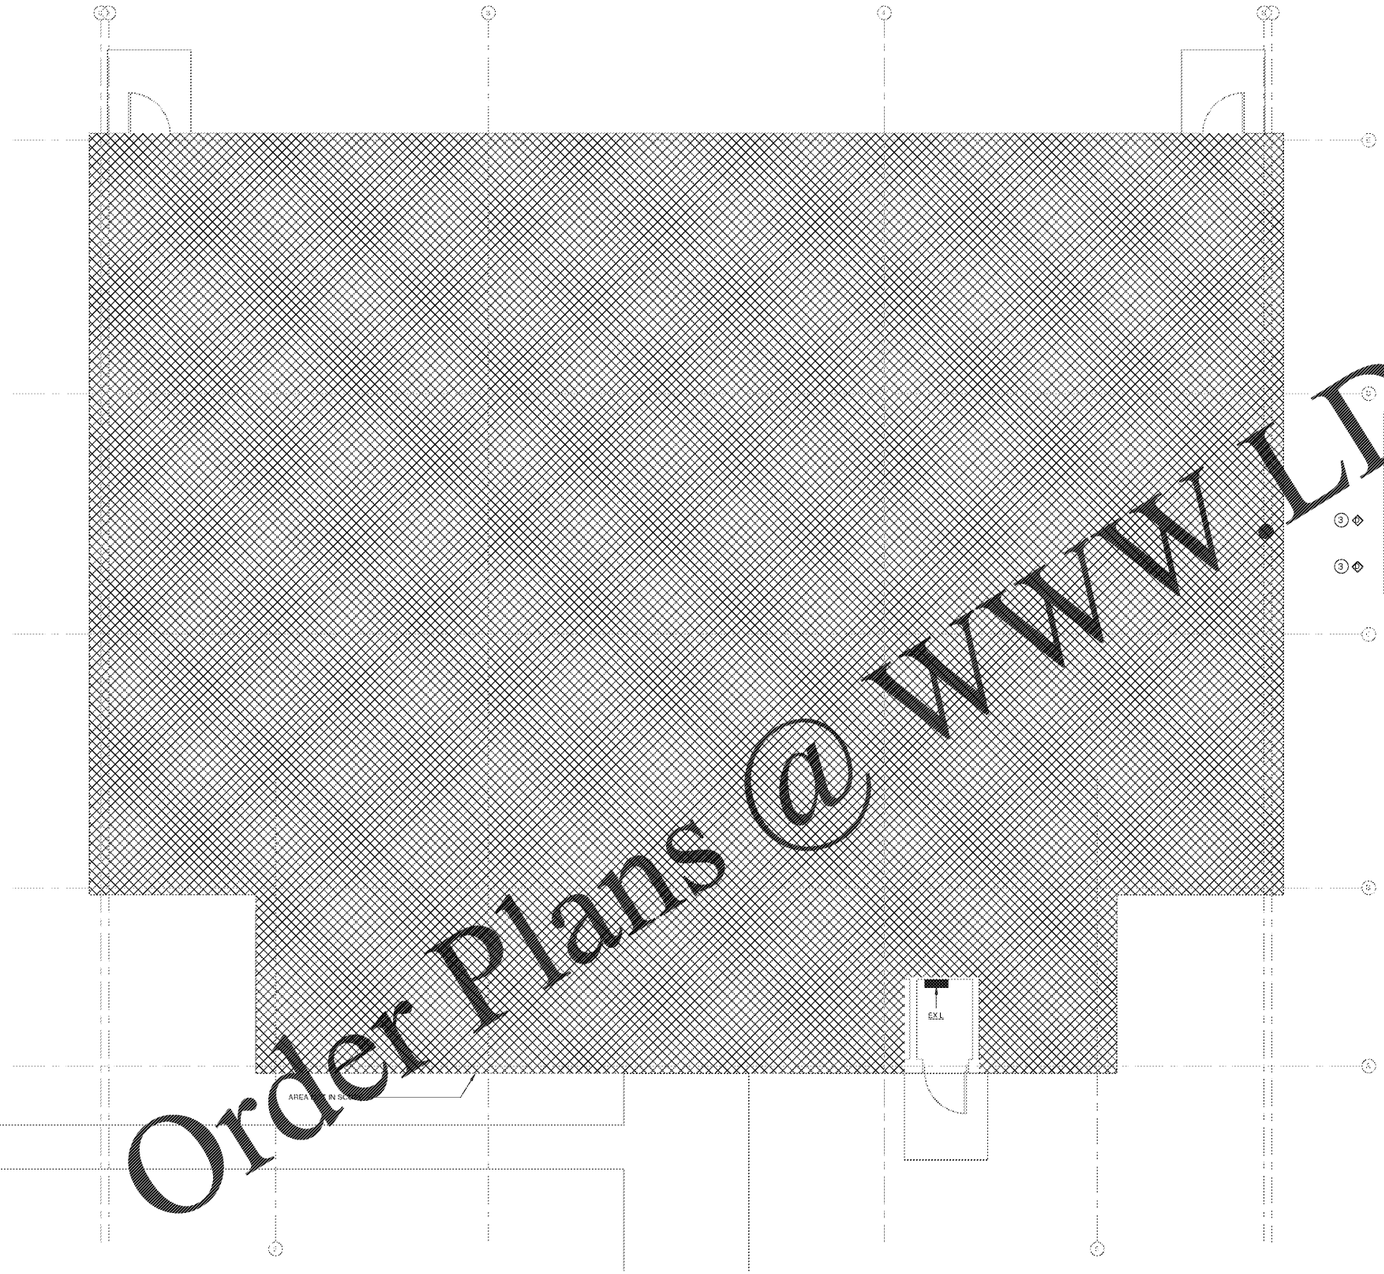


## GENERAL NOTES

1 CONTRACTOR SHALL FIELD VERIFY ALL DIMENSIONS AND SITE CONDITIONS BEFORE COMMENCING WORK
2 THIS CONTRACT REQUIRES COMPLETE, FINISHED WORKABLE PROJECT OF THE AREAS INDICATED BY THE CONTRACT DOCUMENTS, AND SHALL INCLUDE ALL MATERIALS AND LABOR NECESSARY TO COMPLETE SAME, REGARDLESS OF WHETHER OR NOT EACH AND EVERY NECESSARY WORK OR ITEM IS SPECIFICALLY INDICATED ON ANY OTHER PORTION OF THE DRAWING AND/OR NOTES.
3 ALL DETAILS AND SECTIONS SHOWN ON THE DRAWINGS ARE INTENDED TO BE TYPICAL AND SHALL BE CONSTRUED TO APPLY TO ANY SIMILAR SITUATION ELSEWHERE ON THE PROJECT, EXCEPT WHERE A DIFFERENT DETAIL IS SHOWN.
4 CONTRACTOR SHALL FURNISH ALL ADDITIONAL DATA AND DOCUMENTATION TO SECURE ALL REQUIRED PERMITS AND SHALL COORDINATE THIS DATA WITH THE CONSTRUCTION DOCUMENTS WHERE REQUIRED.
5 AS A MINIMUM, ALL WORK SHALL CONFORM TO THE APPLICABLE BUILDING CODE ADOPTED BY THE JURISDICTION OF THE WORK. WHERE MORE STRINGENT CODES ARE ADOPTED, THEY SHALL GOVERN THE WORK.
6 ALL WORK SHALL CONFORM TO APPLICABLE FEDERAL, STATE, COUNTY AND LOCAL CODES AND ORDINANCES.
7 TO PROVIDE ACCESSIBILITY FOR THE PHYSICALLY HANDICAPPED, ALL WORK SHALL CONFORM TO PUBLIC LAW 101-336 (AMERICANS WITH DISABILITIES ACT OF 1992).
8 ALL WORK SHALL CONFORM TO THE APPLICABLE NFPA 101-LIFE SAFETY CODE ADOPTED BY THE JURISDICTION OF THE WORK.
9 AROUND ALL EXPOSED PIPES, CONDUIT OR DUCTS, INSTALL ENCLOSURES OF THE SAME MATERIAL AND FINISH AS ADJACENT WORK, UNLESS NOTED OTHERWISE.
10 LOUVERS, GRILLES, VENTILATORS AND FANS SHALL BE BUILT SNUGLY INTO OPENINGS AND SUCH ASSEMBLIES TO BE FLASHED, WATERSTOPPED AND SEALED.
11 FIELD CHECK ALL ROUGH AND/OR FINISH DIMENSIONS FOR ACCURATE FITTING OF EQUIPMENT, CABINETS, COUNTERS, FIXTURES AND ACCESSORIES BEFORE FABRICATION. PROVIDE AND INSTALL ALL NECESSARY FILLERS, SCRIBE STRIPS, PANELS, BASES OR TRIM TO COMPLETE WORK. FINISH INSTALLATIONS
12 ALL SWITCHES, OUTLETS, THERMOSTATS, CLOCKS, SPEAKERS, AND OTHER WALL MOUNTED DEVICES OR CONTROLS SHALL BE INSTALLED IN LOCATIONS WHICH WILL NOT OBSTRUCT OR BE OBSTRUCTED BY CABINETS, COUNTERS, RACKS, FIXTURES, FURNISHINGS OR EQUIPMENT. ITEMS INTENDED FOR WALL MOUNTING SHALL NOT BE INSTALLED ON, THROUGH OR INTO ANY OTHER EQUIPMENT UNLESS SPECIFICALLY CALLED FOR. VERIFY MOUNTING HEIGHTS WITH ADA REQUIREMENTS.
13 PROVIDE AND INSTALL ALL NECESSARY SUPPORTS, BRACKETS, SLEEVES, INSERTS, DRILLING, ANCHORING, INSERTS, BLOCKING, FURRING OR OTHER SUPPLEMENTARY ITEMS REQUIRED FOR COMPLETE INSTALLATION OF EQUIPMENT, FIXTURES AND ACCESSORIES.
14 ALL CONTRACTORS ARE TO COORDINATE THE WORK OF EACH OTHER, SO THAT THE WORK AND SCHEDULE ARE NOT IMPEDED. SCHEDULE WORK IN PROGRESS THROUGHOUT THE ENTIRE PROJECT TO PREVENT CONFLICTS AND INTERFERENCES. PROVIDE ALL NECESSARY INFORMATION SUCH AS SIZES, LOCATIONS, TEMPLATES, LAYOUT, DIMENSIONS AND ALL OTHER INFORMATION NECESSARY FOR A PROPER AND WELL COORDINATED INSTALLATION. PRIOR TO INSTALLATION OF ITEMS, CONFER WITH EACH CONTRACTOR FOR LOCATION OF ALL ITEMS.
15 WHERE MATERIALS REFERENCED ON DRAWINGS, OR NECESSARY TO COMPLETE THE WORK OF THIS CONTRACT, ARE NOT SPECIFIED HEREIN, PROVIDE BEST QUALITY MATERIALS. WHERE MATERIALS ARE SPECIFIED TO MATCH EXISTING, PROVIDE CLOSEST POSSIBLE MATCH, SUBJECT TO OWNERS APPROVAL. ALL ITEMS SHOWN ON DRAWINGS ARE NEW UNLESS INDICATED OTHERWISE. ALL WORK WHICH HAS BEEN DAMAGED SHALL BE REPAIRED OR REPLACED. WHERE ITEM CANNOT BE REPAIRED TO A 'NEW CONDITION', OR WHERE THE STRUCTURAL INTEGRITY HAS BEEN AFFECTED, ITEM SHALL BE REPLACED.
16 CONTRACTOR SHALL OBTAIN FROM OWNER ALL REQUIREMENTS FOR INSTALLATION OF OWNER PROVIDED EQUIPMENT INCLUDING ROUGHING DIAGRAMS, INSTALLATION INSTRUCTIONS, ELECTRICAL SCHEMES, TEMPLATES, LAYOUTS AND DIMENSIONS AND ALL OTHER INFORMATION NECESSARY FOR A PROPER, WELL COORDINATED INSTALLATION. PRIOR TO ROUGH IN SERVICES, CONFER WITH OWNER EXACT LOCATION OF ALL ITEMS.

## DRAWING NOTES

1 PROVIDE NEMA 3R, 100A, 480V, 3 POLE, UNIT-MOUNTED NFSS FOR AHU-1. PROVIDE BRANCH CIRCUIT AS INDICATED; SEE E-100 AND E-601.
2 PROVIDE BRANCH CIRCUIT AS INDICATED; ELECTRICAL CONVENIENCE RECEPTACLE PROVIDED WITH UNIT.
3 PROVIDE DUCT SMOKE DETECTOR IN SUPPLY AND RETURN DUCT; COORDINATE INSTALLATION WITH DIV 23. CONNECT TO NEAREST FIRE ALARM INITIATING CIRCUIT IN AREA. DEVICE SHALL MATCH EXISTING SYSTEM. PROVIDE REPROGRAMMING AS NECESSARY TO FIRE ALARM SYSTEM TO ACCOMMODATE DEVICE.

**LEVEL 1 POWER PLAN**
SCALE: 1/4" = 1'-0"

GRAPHIC SCALE
4 2 0 4 8
SCALE: 1/4" = 1'-0"
UNIT OF MEASURE: FEET

| CD | 100% CDs | 12/09/2019 |
|---|---|---|

**JOLLY ES GYM HVAC DESIGN**
1070 Otello Ave, Clarkston, Ga 30021


STANLEY LOVE-STANLEY P.C.S.
ARCHITECTURE
INTERIORS PLANNING
PROGRAM MANAGEMENT
1100 SPRING STREET, N.W.
ATLANTA, GEORGIA 30309-2918
404-876-1800
404-876-1801 fax
www.stanleylove-stanley.com


DRAWING TITLE
ELECTRICAL LEVEL 1 POWER PLAN

PROFESSIONAL SEAL
GEORGIA REGISTERED No. PE033788 PROFESSIONAL ENGINEER BETH ANN CRUTCHFIELD

CONSULTANT
mrf Engineering
990 HAMMOND DRIVE SUITE 725
ATLANTA, GA 30328 678.918.9305


SCALES AS STATED HEREON ARE VALID ON THE ORIGINAL DRAWING. THE DIMENSIONS OF WHICH ARE 36"x24" INCHES. THIS SCALE IS INVALID IF THIS DRAWING HAS BEEN REDUCED OR ENLARGED IN THE OVERALL SHEET DIMENSIONS OF THE PRINT TO DISPROPORTIONATE DIMENSIONS OF THE ORIGINAL DRAWING.

THIS DRAWING IS THE PROPERTY OF STANLEY, LOVE-STANLEY, P.C. AND IS NOT TO BE REPRODUCED OR COPIED IN WHOLE OR IN PART. IT IS ONLY TO BE USED FOR THE PROJECT AND SITE SPECIFICALLY IDENTIFIED HEREON AND IS NOT TO BE USED ON ANY OTHER PROJECT. IT IS TO BE RETURNED UPON REQUEST.

COPYRIGHT © 2019 - ALL RIGHTS RESERVED
STANLEY, LOVE-STANLEY, P.C.


DRAWING NO

DATE
12/09/2019
PROJECT NO
6919.3
DRAWING NO
E-101

RELEASED FOR CONSTRUCTION 12/09/2019


Order Plans @ WWW.LDILine.com