Keynote Legend	
Key Value	Keynote Text
D1	REMOVE EXISTING GAS-FIRED UNIT HEATERS. SEE MECHANICAL DRAWINGS.
D2	REMOVE EXISTING INTAKE LOUVER SYSTEM TO EXTENT INDICATED. SEE MECHANICAL DRAWINGS.
D4	REMOVE EXISTING WALL-MOUNTED EXHAUST FAN SYSTEM TO EXTENT INDICATED. SEE MECHANICAL DRAWINGS.
D5	REMOVE FULL METAL WALL PANEL(S) IN THIS AREA, AS REQUIRED, FOR INSTALLATION OF NEW EXTERIOR METAL WALL PANEL(S).
D6	REMOVE FULL LINER WALL PANEL(S) IN THIS AREA, AS REQUIRED, FOR INSTALLATION OF NEW METAL LINER PANEL(S).
D7	REMOVE GAS HEATER VENT PIPING THROUGH WALL. FIELD VERIFY LOCATION. SEE PLUMBING DRAWINGS.

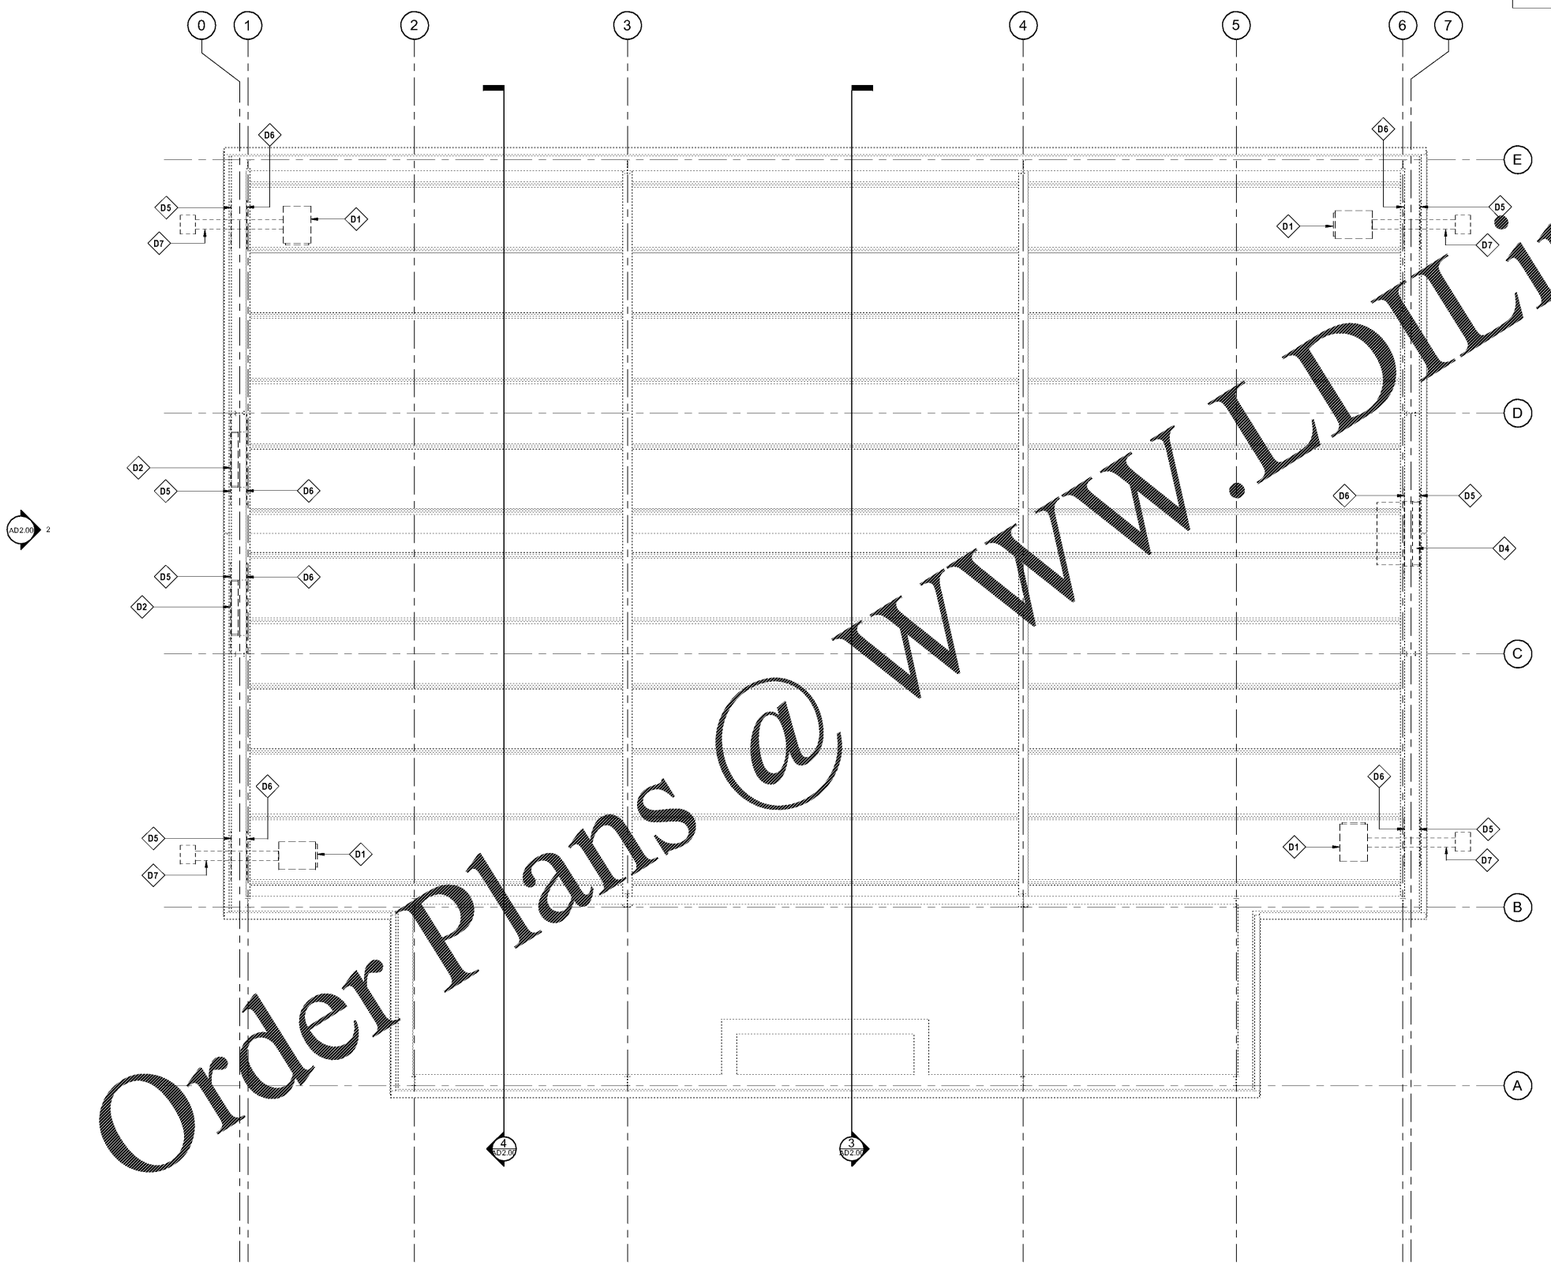

REFLECTED CEILING PLAN - DEMOLITION
1 1/4" = 1'-0"

NORTH

Order Plans @ WWW.LDILine.com

No.	100% CD SET	01/06/2020

KITTREDGE MAGNET SCHOOL
GYM HVAC DESIGN
1663 E. Nancy Creek Drive
Atlanta, Georgia 30319

STANLEY LOVE-STANLEY P.C.
ARCHITECTURE
INTERIORS PLANNING
PROGRAM MANAGEMENT
1090 SPRING STREET, N.W.
ATLANTA, GEORGIA 30309-3918
404-876-5800 tel
404-876-5801 fax
www.stanleylove-stanley.com

DRAWING TITLE
REFLECTED CEILING PLAN - DEMOLITION

PROFESSIONAL SEAL
GEORGIA REGISTERED No. 2920 PROFESSIONAL ARCHITECT WILLIAM J. STANLEY III

CONSULTANT

SCALES AS STATED HEREON ARE VALID ON THE ORIGINAL ARTWORK. THE DIMENSIONS OF WHICH ARE SHEET INCHES. THE SCALES NOTED HEREIN ARE HEREBY CHANGE BY THE RATIO OF THE OVERALL SHEET DIMENSIONS OF THE PRINT TO CORRESPONDING DIMENSIONS OF THE ORIGINAL DRAWING.

THE DRAWING IS THE PROPERTY OF STANLEY, LOVE-STANLEY, P.C. AND IS NOT TO BE REPRODUCED OR COPIED IN WHOLE OR IN PART. IT SHALL NOT BE USED FOR THE EXECUTION OF THE WORKS EXCEPT AS AGREED HEREIN AND IS NOT TO BE USED ON ANY OTHER PROJECT. IT IS TO BE RETURNED UPON REQUEST.

COPYRIGHT © 2016 - ALL RIGHTS RESERVED
STANLEY, LOVE-STANLEY, P.C.

DRAWING NO.

DATE
01/06/2020

PROJECT NO.
6919.4

DRAWING NO.
AD1.00

RELEASED FOR CONSTRUCTION 01/06/2020

1/24/2020 3:49:07 PM