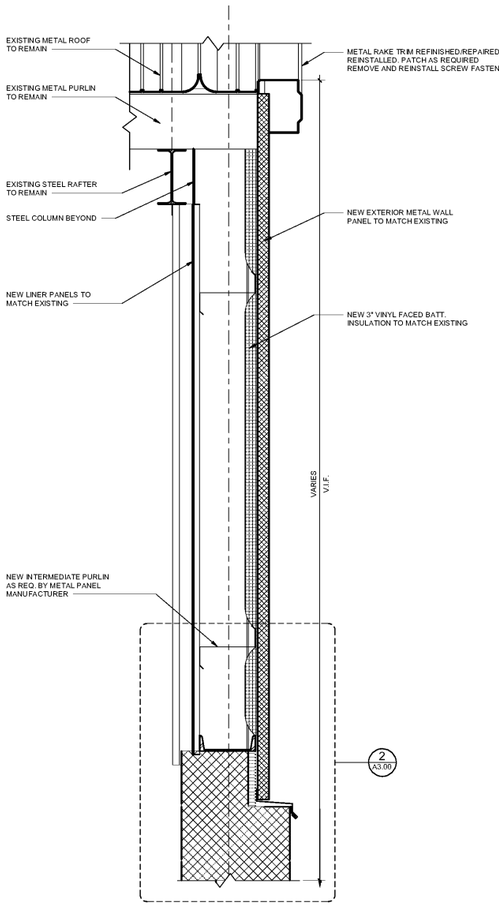

1 NEW METAL PANEL INFILL - TYP.
1 1/2" = 1'-0"

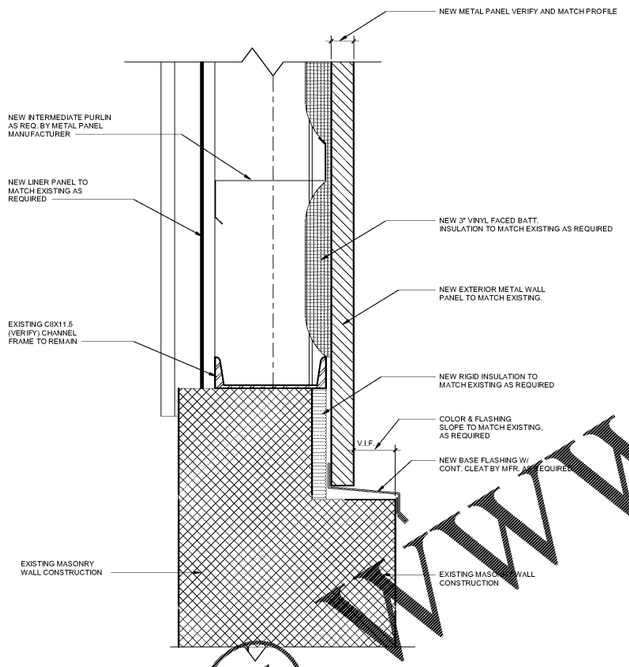

2 NEW METAL PANEL - BASE DETAIL
3" = 1'-0"

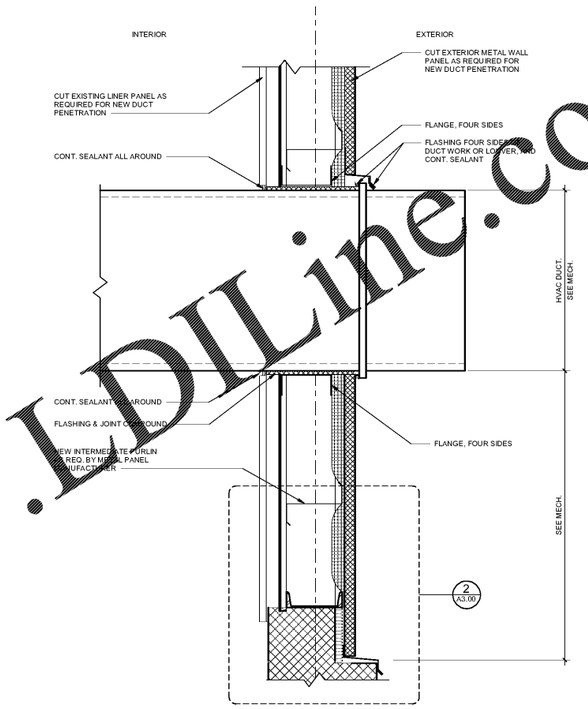

3 PARTIAL SECTION @ DUCT PENETRATION
1 1/2" = 1'-0"

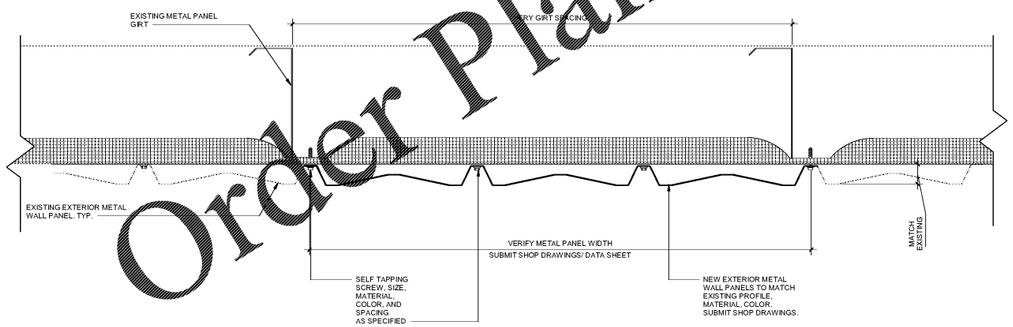

4 EXTERIOR METAL PANEL VERTICAL JOINT DETAIL
3" = 1'-0"

Order Plans @ www.LDILine.com

1	100% CD SET
	01/06/2020

KITTREDGE MAGNET SCHOOL
GYM HVAC DESIGN
1663 E. Nancy Creek Drive
Atlanta, Georgia 30319

STANLEY LOVE-STANLEY P C
ARCHITECTURE
INTERIORS PLANNING
PROGRAM MANAGEMENT
1096 SPRING STREET N.W.
ATLANTA, GEORGIA 30309-3819
404-876-3036
404-876-0841 fax
www.stanleylove-stanleypc.com

DRAWING TITLE
WALL SECTION & DETAILS

PROFESSIONAL SEAL
GEORGIA REGISTERED No. 2920 PROFESSIONAL ARCHITECT WILLIAM J. STANLEY III

CONSULTANT

SCALES AS STATED HEREON ARE VALID ON THE ORIGINAL DRAWING. THE DIMENSIONS OF WHICH ARE 30 X 42 INCHES. THE SCALES NOTED HEREIN ARE HEREBY CHANGE BY THE RATIO OF THE OVERALL SHEET DIMENSIONS OF THIS PRINT TO DIMENSIONS GIVING DIMENSIONS OF THE ORIGINAL DRAWING.

THE DRAWING IS THE PROPERTY OF STANLEY, LOVE-STANLEY, P.C. AND IS NOT TO BE REPRODUCED OR COPIED IN WHOLE OR IN PART. IT IS NOT TO BE USED ON ANY PROJECT AND SITE SPECIFICALLY IDENTIFIED HEREIN AND IS NOT TO BE USED ON ANY OTHER PROJECT. IT IS TO BE RETURNED UPON REQUEST.

COPYRIGHT © 2016 - ALL RIGHTS RESERVED
STANLEY, LOVE-STANLEY, P.C.
DRAWING NO.

DATE
01/06/2020

PROJECT NO.
6919.4

DRAWING NO.
A3.00

RELEASED FOR CONSTRUCTION 01/06/2020

1/24/2020 3:49:07 PM