DRAWING NOTES

1. DEMOLISH EXISTING NATURAL GAS UNIT HEATER AND ALL ASSOCIATED DUCTWORK, PIPING, CONTROLS, AND WIRING. SEE PD 101 FOR EXTENT OF DEMOLITION.
2. DEMOLISH EXISTING EXHAUST FAN AND ALL ASSOCIATED DUCTWORK, CONTROLS, AND WIRING.
3. DEMOLISH EXISTING OUTSIDE AIR LOUVER.

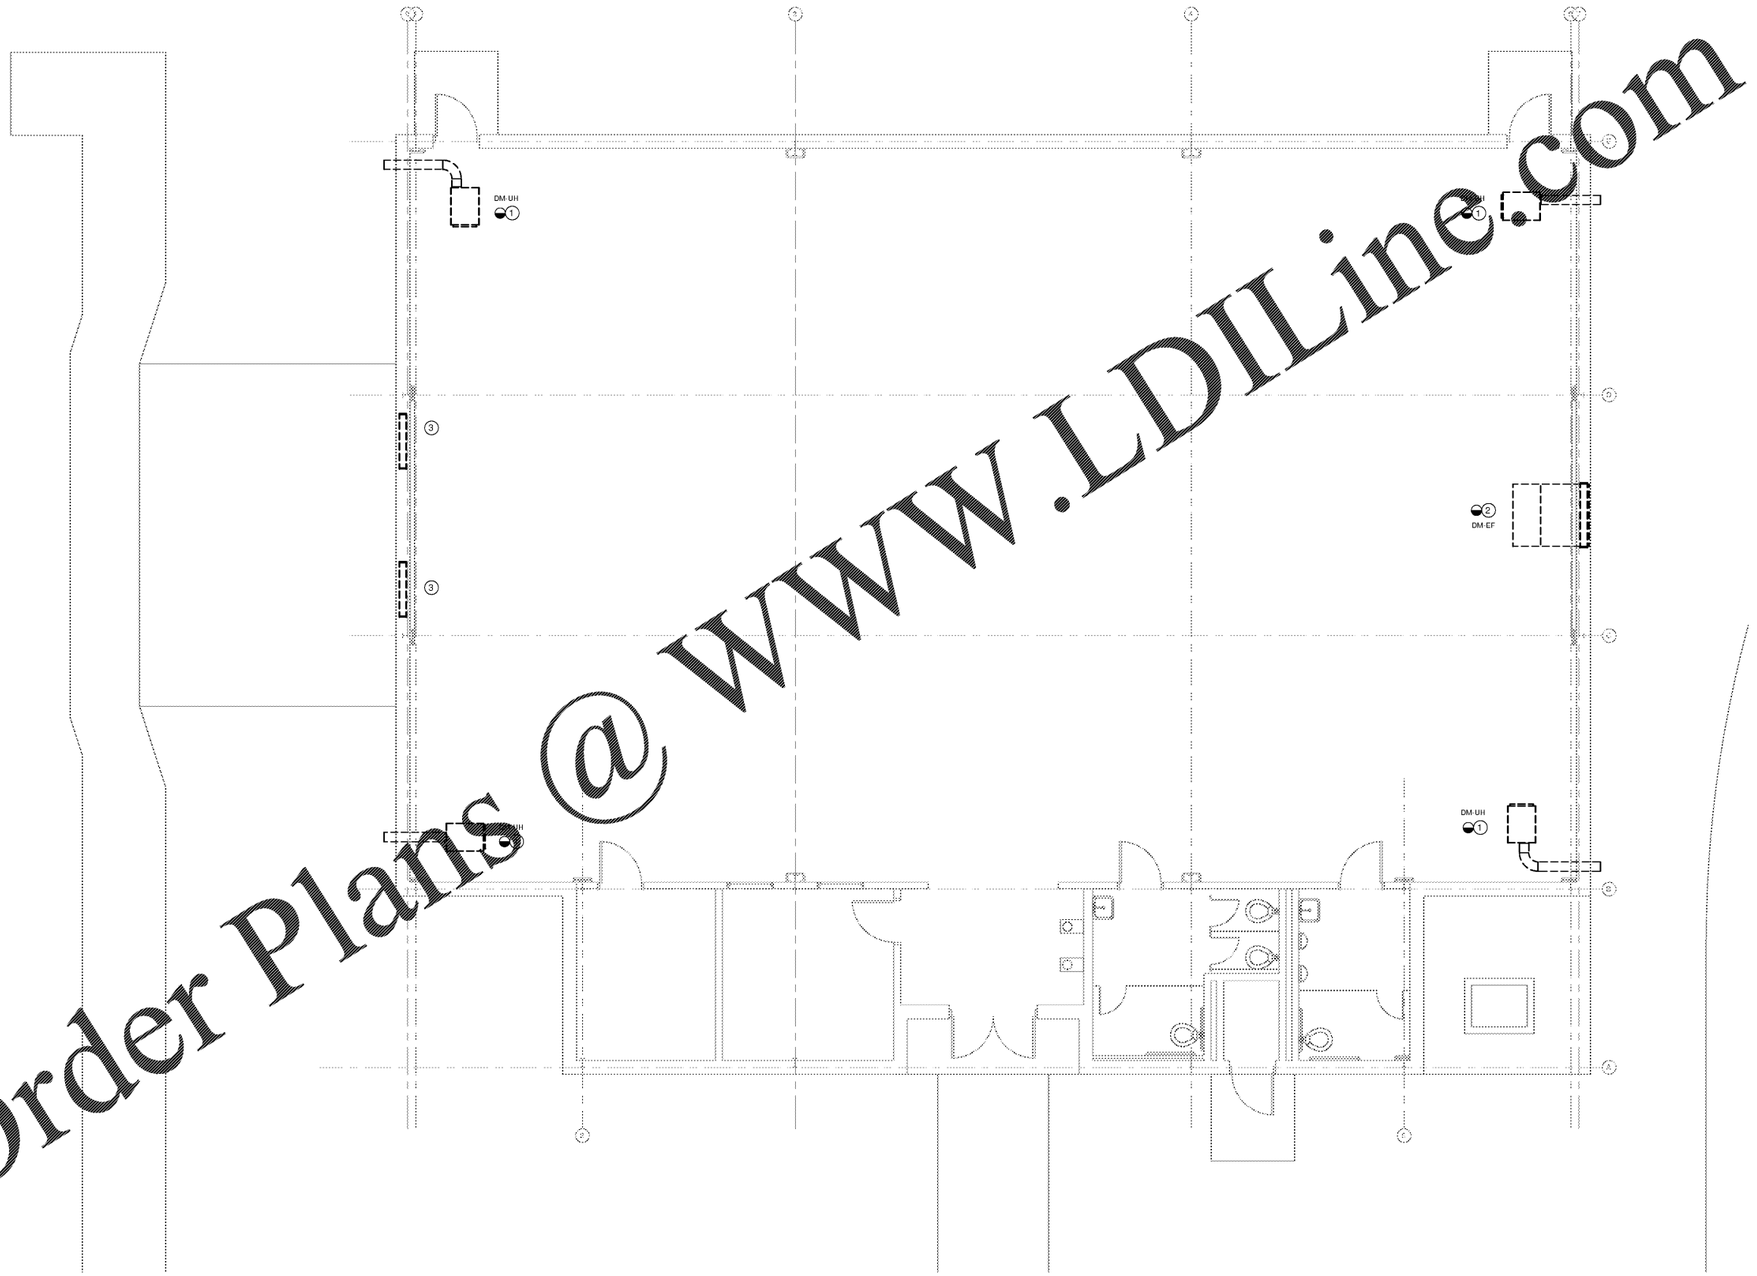

LEVEL 1 HVAC DEMOLITION PLAN
SCALE: 1/4" = 1'-0"

GRAPHIC SCALE
4 2 0 4 8
SCALE: 1/4" = 1'-0"
UNIT OF MEASURE: FEET

Order Plans @ WWW.LDILine.com

CD	100% CD SET	01/06/2020

KITTREDGE MAGNET SCHOOL
GYM HVAC DESIGN
1633 E. Nancy Creek Drive
Atlanta, Georgia 30319

STANLEY LOVE-STANLEY P C
ARCHITECTURE
INTERIORS PLANNING
PROGRAM MANAGEMENT
1996 SPRING STREET, N.W.
ATLANTA, GEORGIA 30309-3919
404-876-3366
404-876-8641 fax
www.stanleylove-stanley.com

DRAWING TITLE
MECHANICAL LEVEL 1 DEMOLITION PLAN

PROFESSIONAL SEAL
GEORGIA REGISTERED PROFESSIONAL ENGINEER DANIEL NOTO

CONSULTANT

SCALES AS STATED HEREON ARE VALID ON THE ORIGINAL DRAWING. THE DIMENSIONS OF THIS PRINT MAY HAVE CHANGED. SCALES NOTED HEREIN ARE HEREBY CHANGE BY THE RATIO OF THE OVERALL SHEET DIMENSIONS OF THE PRINT TO CORRESPONDING DIMENSIONS OF THE ORIGINAL DRAWING.

THE DRAWING IS THE PROPERTY OF STANLEY, LOVE-STANLEY, P.C. AND IS NOT TO BE REPRODUCED OR COPIED IN WHOLE OR IN PART. IT IS ONLY TO BE USED FOR THE PROJECT AND SITE SPECIFICALLY IDENTIFIED HEREIN AND IS NOT TO BE USED ON ANY OTHER PROJECT. IT IS TO BE RETURNED UPON REQUEST.

COPYRIGHT © 2016 - ALL RIGHTS RESERVED
STANLEY, LOVE-STANLEY, P.C.

DRAWING NO.

DATE
01/06/2020

PROJECT NO.
6919.4

DRAWING NO.
MD-101

RELEASED FOR CONSTRUCTION 01/06/2020