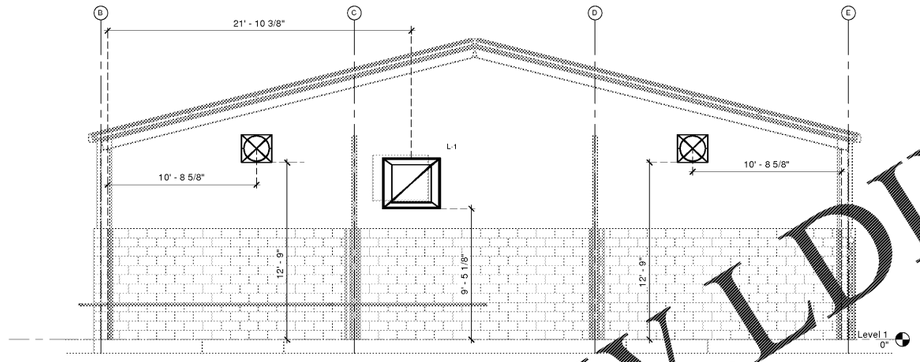

1 **WALL PENETRATION**
SCALE: N.T.S.

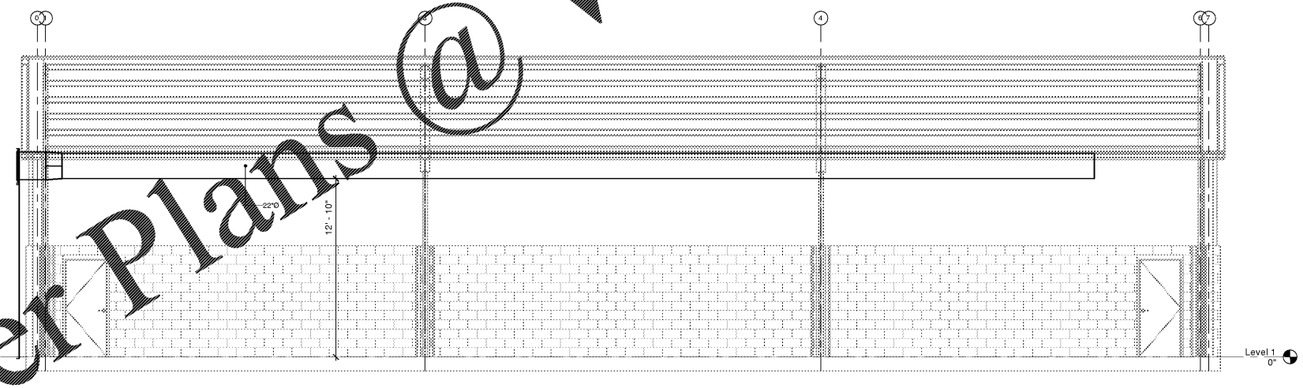

2 **FABRIC DUCT HEIGHT (TYP.)**
SCALE: N.T.S.

Order Plans @ WWW.LDILine.com

CD's	100% CD SET	01/06/2020

KITTREDGE MAGNET SCHOOL
GYM HVAC DESIGN
1633 E. Nancy Creek Drive
Atlanta, Georgia 30319

STANLEY LOVE-STANLEY P.C.
ARCHITECTURE
INTERIORS PLANNING
PROGRAM MANAGEMENT
1090 SPRING STREET, N.W.
ATLANTA, GEORGIA 30309-3919
404-876-0007
404-876-0107 fax
www.stanleylove-stanley.com

DRAWING TITLE
MECHANICAL SECTIONS AND ELEVATIONS

PROFESSIONAL SEAL
GEORGIA REGISTERED NA PECOTO EXPIRATION DATE ENGINEER DANIEL NOTO

CONSULTANT

SCALES AS STATED HEREON ARE VALID ON THE ORIGINAL DRAWING. THE DIMENSIONS OF WHICH ARE 30 INCHES BY 42 INCHES. THE SCALES NOTED HEREON ARE NOT GUARANTEED BY THE ACCURACY OF THE SCANNING OR PRINTING OF THE PRINT TO CORRESPONDING DIMENSIONS OF THE ORIGINAL DRAWING.

THE DRAWING IS THE PROPERTY OF STANLEY, LOVE-STANLEY, P.C. AND MAY NOT BE REPRODUCED OR COPIED IN WHOLE OR IN PART. IT IS ONLY TO BE USED FOR THE PROJECT AND SITE SPECIFICALLY IDENTIFIED HEREIN AND IS NOT TO BE USED ON ANY OTHER PROJECT. IT IS TO BE RETURNED UPON REQUEST.

COPYRIGHT © 2015 - ALL RIGHTS RESERVED
STANLEY, LOVE-STANLEY, P.C.

DRAWING NO.

DATE
01/06/2020
PROJECT NO.
6919.4
DRAWING NO.
M-201

RELEASED FOR CONSTRUCTION 01/06/2020