DRAWING NOTES

1. TOTAL DEVELOPED LENGTH OF NATURAL GAS IING IS 100 FEET, ACCOUNTING FOR FITTINGS. NATURAL GAS PIPING IS SIZED FOR PRESSURE OF 14" W.C. WITH A PRESSURE DROP OF 0.3" W.C.

DRAWING NOTES

1. SET EXISTING PRESSURE REGULATOR TO 14" W.C.

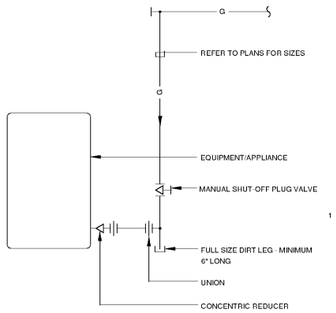

1 **DETAIL - GAS EQUIPMENT CONNECTION**
SCALE: N.T.S.

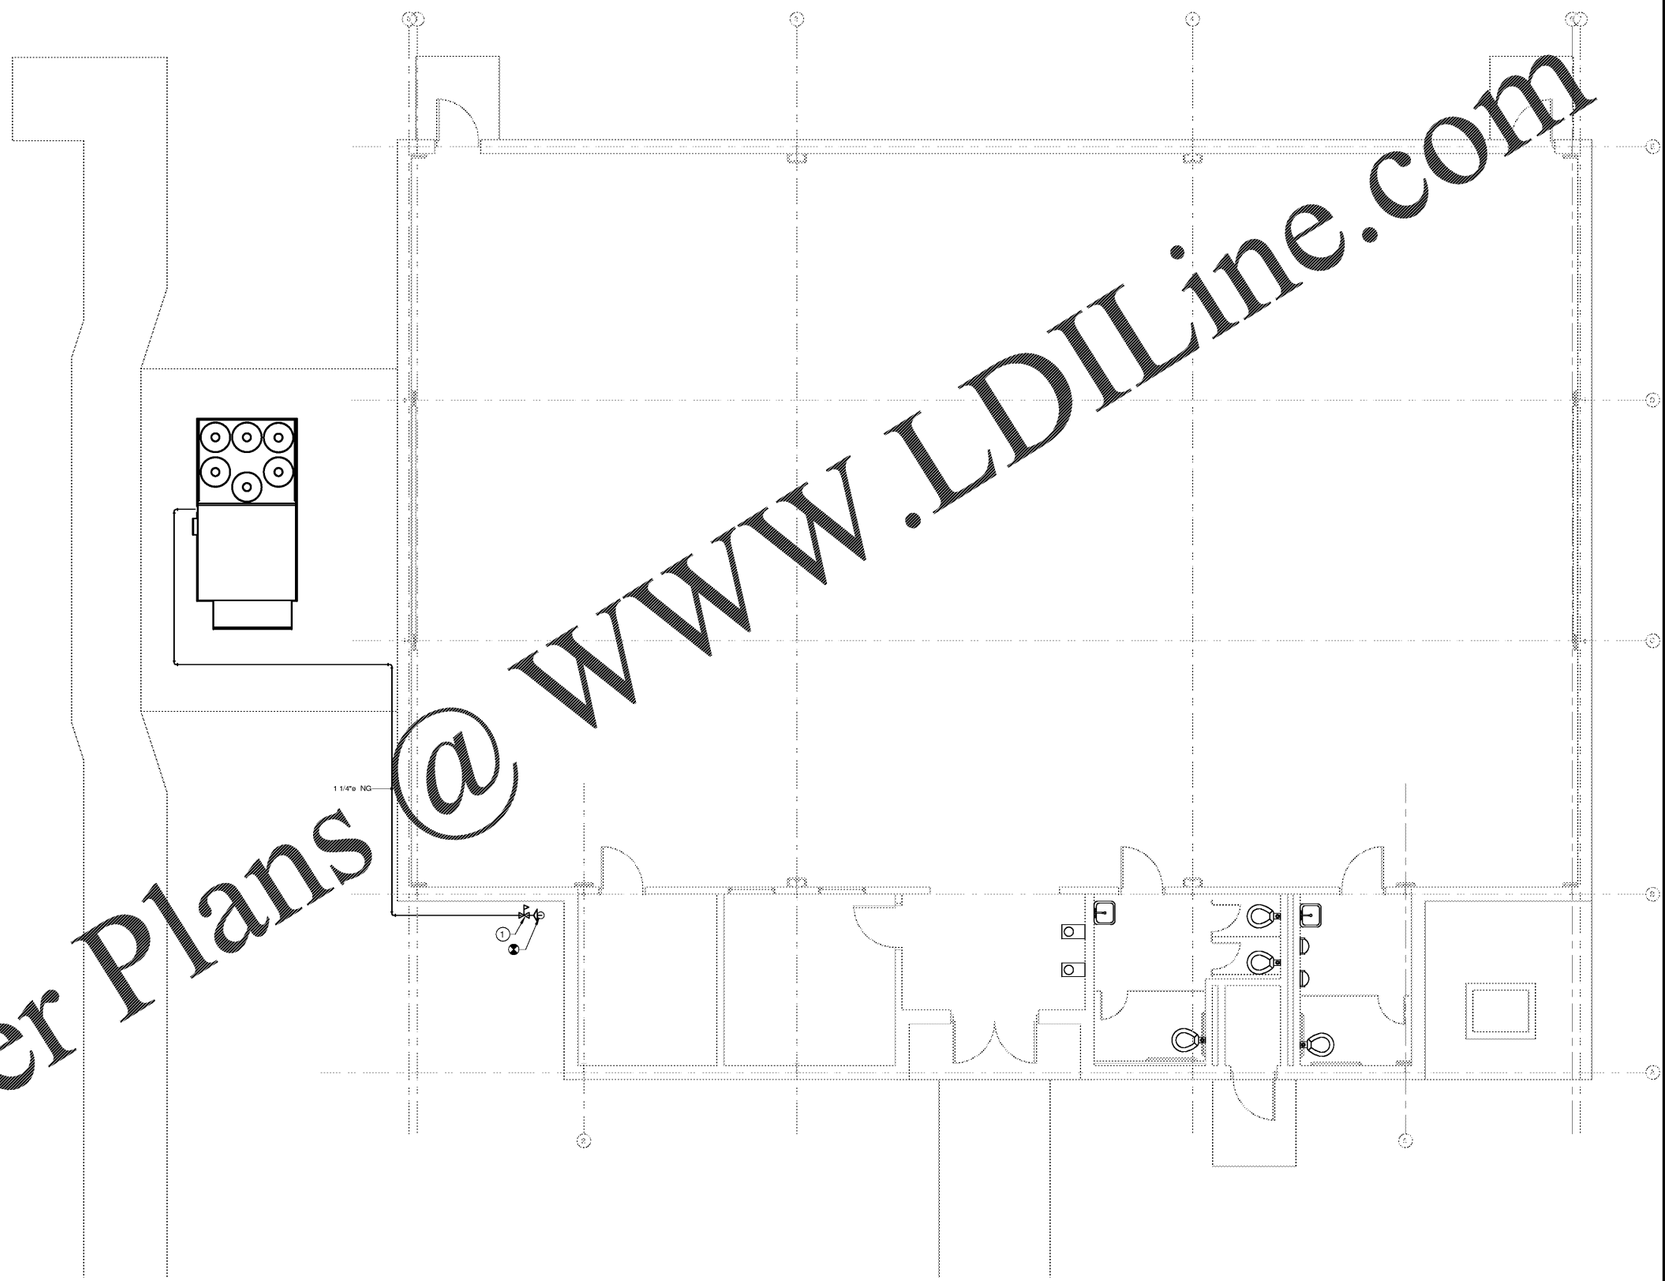

LEVEL 1 PLUMBING PLAN
SCALE: 1/4" = 1'-0"

GRAPHIC SCALE
4 2 0 4 8
SCALE: 1/4" = 1'-0"
UNIT OF MEASURE: FEET

Order Plans @ WWW.LDILine.com

QCH	100% CD SET	01/06/2020

KITTREDGE MAGNET SCHOOL
GYM HVAC DESIGN
1633 E. Nancy Creek Drive
Atlanta, Georgia 30319

STANLEY LOVE-STANLEY P.C.
ARCHITECTURE
INTERIORS PLANNING
PROGRAM MANAGEMENT
1050 SPRING STREET, N.W.
ATLANTA, GEORGIA 30309-3918
404-876-0200
404-876-0681 fax
www.stanleylove-stanleypc.com

DRAWING TITLE
PLUMBING LEVEL 1 PLAN

PROFESSIONAL SEAL
GEORGIA REGISTERED No. PE025 PROFESSIONAL ENGINEER DANIEL NOTO

CONSULTANT

SCALES AS STATED HEREON ARE VALID ON THE ORIGINAL DRAWING. THE DIMENSIONS OF WHICH ARE 30 X 42 INCHES. THE SCALES NOTED HEREIN ARE HEREBY CHANGE BY THE RATIO OF THE OVERALL SHEET DIMENSIONS OF THE PRINT TO CORRESPONDING DIMENSIONS OF THE ORIGINAL DRAWING.

THE DRAWING IS THE PROPERTY OF STANLEY, LOVE-STANLEY, P.C. AND IS NOT TO BE REPRODUCED OR COPIED IN WHOLE OR IN PART. IT IS ONLY TO BE USED FOR THE PROJECT AND SITE SPECIFICALLY IDENTIFIED HEREIN AND IS NOT TO BE USED ON ANY OTHER PROJECT. IT IS TO BE RETURNED UPON REQUEST.

COPYRIGHT © 2016 - ALL RIGHTS RESERVED
STANLEY, LOVE-STANLEY, P.C.

DRAWING NO.

DATE
01/06/2020

PROJECT NO.
6919.4

DRAWING NO.
P-101

RELEASED FOR CONSTRUCTION 01/06/2020