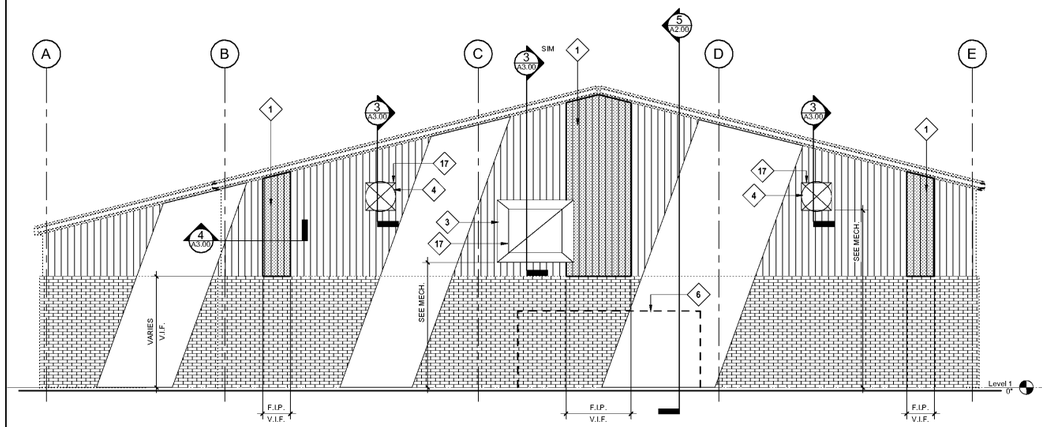

1 SOUTHEAST ELEVATION
1/4" = 1'-0"

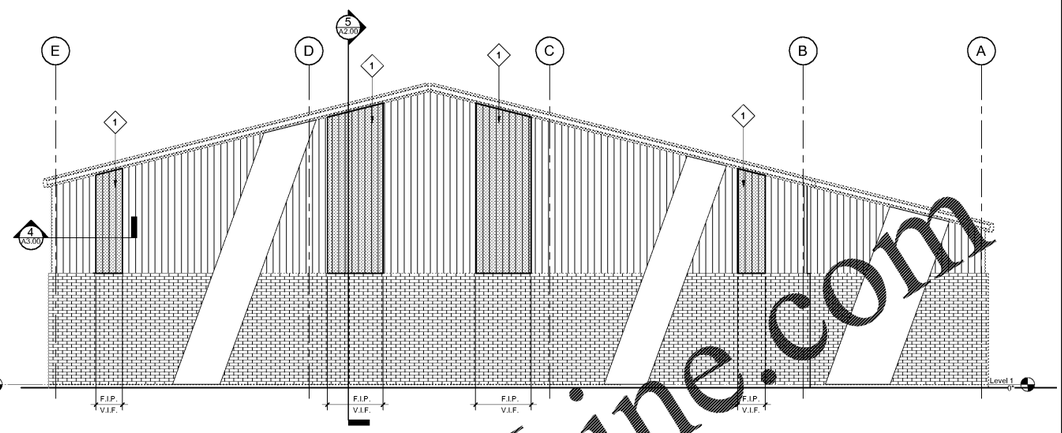

2 NORTHWEST ELEVATION.
1/4" = 1'-0"

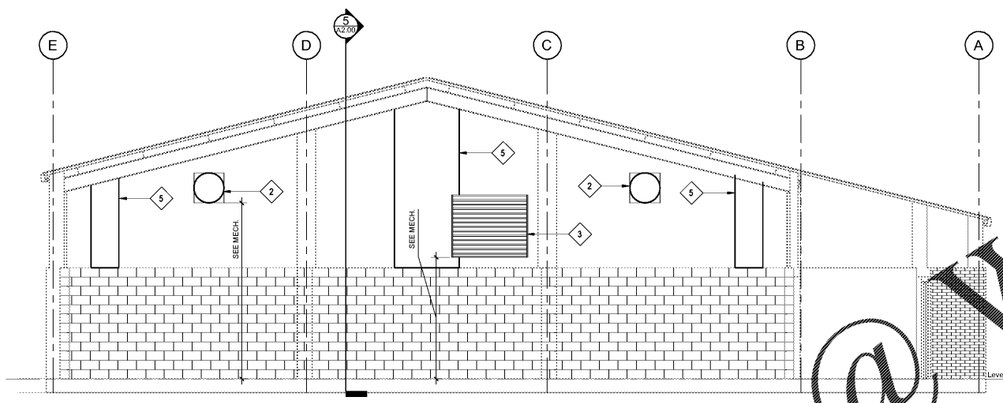

3 BUILDING SECTION 3
1/4" = 1'-0"

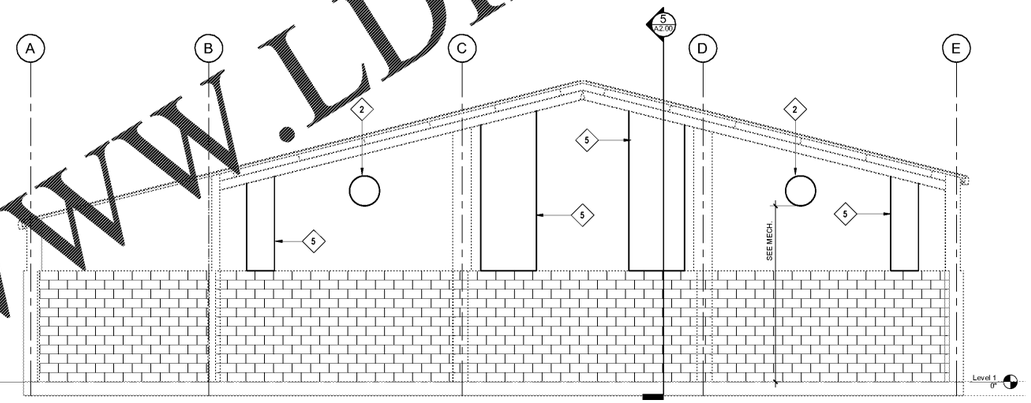

4 BUILDING SECTION 4
1/4" = 1'-0"

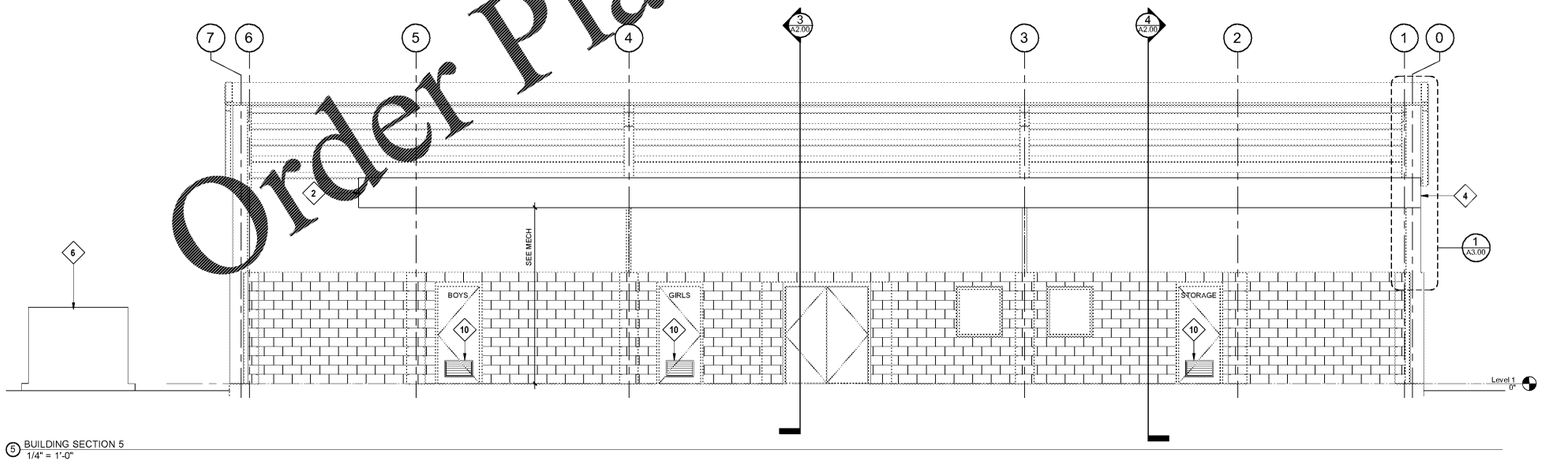

5 BUILDING SECTION 5
1/4" = 1'-0"

Keynote Legend	
Key Value	Keynote Text
1	NEW FULL LENGTH EXTERIOR WALL PANEL TO MATCH EXISTING METAL PANEL WALL CONSTRUCTION.
2	FABRIC DUCT. COORDINATE SIZE, LOCATION AND ATTACHMENT WITH MECHANICAL DRAWINGS.
3	NEW RETURN AIR LOUVER. COORDINATE SIZE AND LOCATION WITH MECHANICAL DRAWINGS.
4	SUPPLY AIR OPENING. COORDINATE SIZE AND LOCATION WITH MECHANICAL.
5	NEW FULL LENGTH INFILL LINER PANEL TO MATCH EXISTING LINER PANEL WALL CONSTRUCTION.
6	AIR HANDLING UNIT. SEE MECHANICAL DRAWINGS.
10	CUT OPENING IN SCWD DOOR TO INSTALL NEW METAL LOUVER SIZED AS ON MECHANICAL DRAWING M-501. REPAIR/RERFINISH DOOR AS REQUIRED.
17	NEW EXTERIOR SUPPLY AIR DUCTWORK AND SUPPORT AS SHOWN ON DETAILS 7, 9 AND 10 ON MECHANICAL DRAWING M-401.
NOTE:	F.I.P. = FULL IN-FILL PANEL

Order Plans @ WWW.LDILine.com

2/21/2020 9:46:50 AM

Dsn	100% CD SET	01/31/2020

SHADOW ROCK ELEMENTARY SCHOOL
GYM HVAC DESIGN
1040 Kingway Drive
Lithonia, Georgia 30058

STANLEY LOVE-STANLEY P.C.
ARCHITECTURE
INTERIORS PLANNING
PROGRAM MANAGEMENT
1095 SPRING STREET, N.W.
ATLANTA, GEORGIA 30309-3918
404-876-5056
404-876-6841 fax
www.stanleylove-stanleypc.com

DRAWING TITLE
EXTERIOR ELEVATIONS & BUILDING SECTIONS

PROFESSIONAL SEAL
GEORGIA REGISTERED No. 2929 PROFESSIONAL ARCHITECT WILLIAM J. STANLEY, III

CONSULTANT

SCALES AS STATED HEREON ARE VALID ON THE ORIGINAL DRAWING. THE DIMENSIONS OF WHICH ARE 30x42 INCHES. THE SCALES NOTED HEREIN ARE HEREBY CHANGE BY THE RATIO OF THE OVERALL SHEET DIMENSIONS OF THE PRINT TO CORRESPONDING DIMENSIONS OF THE ORIGINAL DRAWING.

THE DRAWING IS THE PROPERTY OF STANLEY, LOVE-STANLEY, P.C. AND IS NOT TO BE REPRODUCED OR COPIED IN WHOLE OR IN PART. IT IS ONLY TO BE USED FOR THE PROJECT AND SITE SPECIFICALLY IDENTIFIED HEREIN AND IS NOT TO BE USED ON ANY OTHER PROJECT. IT IS TO BE RETURNED UPON REQUEST.

COPYRIGHT © 2016 - ALL RIGHTS RESERVED
STANLEY, LOVE-STANLEY, P.C.

DRAWING NO

DATE
01/31/2020

PROJECT NO
6919.5

DRAWING NO
A2.00

RELEASED FOR CONSTRUCTION 01/31/2020