GENERAL NOTES

1. REFER TO CIVIL PLANS FOR INFORMATION ON FENCE AROUND AHU-1.
2. CONTRACTOR TO PROVIDE STRUCTURAL SUPPORT TO EXTERIOR DUCTWORK AS NECESSARY. REFER TO SPECIFICATIONS FOR INFORMATION ON EXTERIOR DUCTWORK AND REQUIREMENTS.

DRAWING NOTES

(1) NEW ROUND DUCT TO BE FABRIC DUCT WITH INTERNAL SUPPORT. SEE M-401 FOR FABRIC DUCT DETAILS.
(2) ADD ALTERNATE: PROVIDE NEW DOOR LOUVER AND INSTALL IN RESTROOM DOORS. SEE SCHEDULE FOR LOUVER DIMENSIONS AND LOCATION.

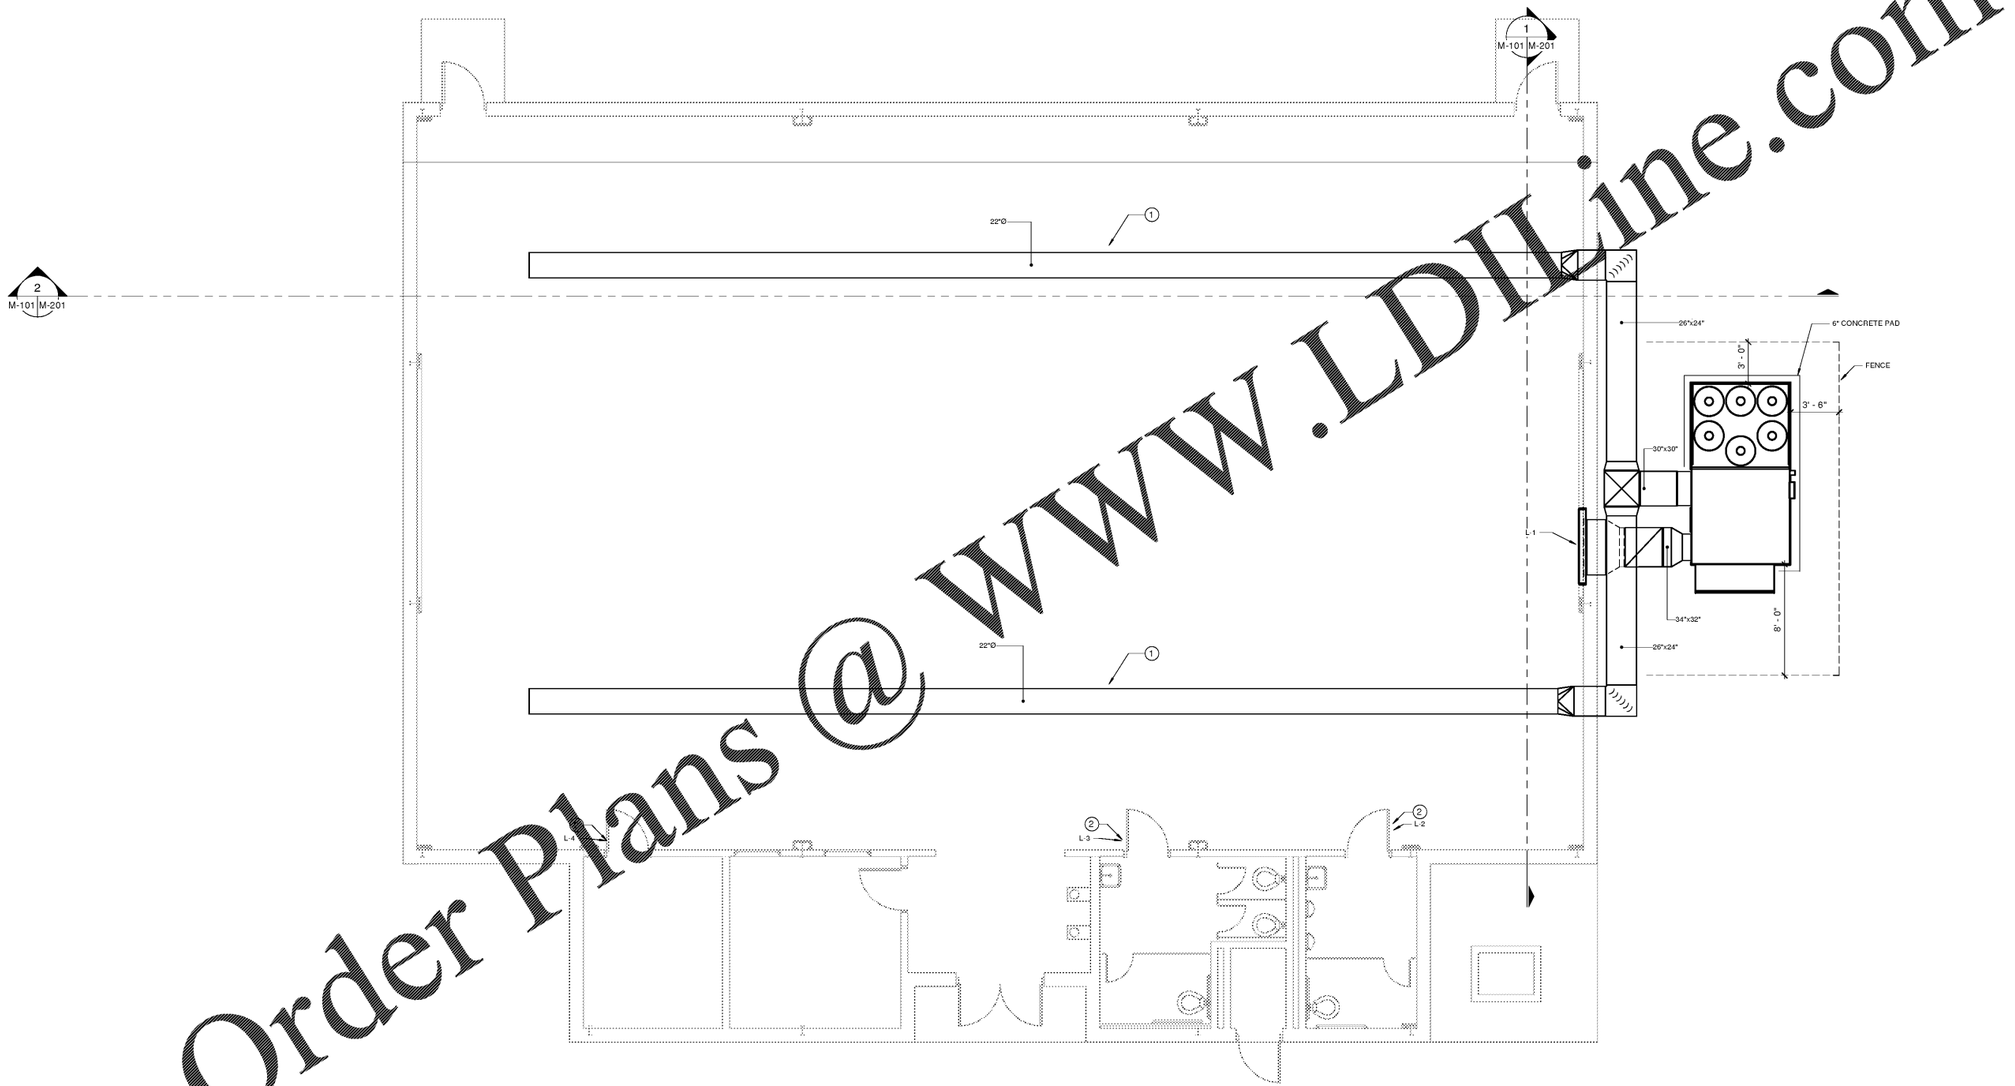

1 **LEVEL 1 MECHANICAL DUCTWORK PLAN**
SCALE: 1/4" = 1'-0"

GRAPHIC SCALE
4 2 0 4 8
SCALE: 1/4" = 1'-0"
UNIT OF MEASURE: FEET

CD	100% CD SET	01/31/2020

SHADOW ROCK ELEMENTARY SCHOOL
GYM HVAC DESIGN
1040 Kingway Drive
Lithonia, Georgia 30058

STANLEY LOVE STANLEY P.C.
ARCHITECTURE
INTERIORS PLANNING
PROGRAM MANAGEMENT
1096 SPRING STREET, N.W.
ATLANTA, GEORGIA 30309-3819
404-876-2048
404-876-8941 fax
www.stanleylove-stanley.com

DRAWING TITLE
MECHANICAL LEVEL 1 DUCTWORK PLAN

PROFESSIONAL SEAL
GEORGIA REGISTERED NA PE(M)ER ENGINEER DANIEL NOTO

CONSULTANT
rmr Engineering
910 HAMMOND DRIVE SUITE 705
ATLANTA, GA 30328 678 915 0309

SCALES AS STATED HEREON ARE VALID ON THE ORIGINAL DRAWING. THE DIMENSIONS OF THE GRAPHIC SCALE AND ANY SCALES NOTED HEREIN ARE HEREBY CHANGED BY THE RATIO OF THE OVERALL SHEET DIMENSIONS OF THE PRINT TO CORRESPONDING DIMENSIONS OF THE ORIGINAL DRAWING.

THE DRAWING IS THE PROPERTY OF STANLEY, LOVE-STANLEY, P.C. AND IS NOT TO BE REPRODUCED OR COPIED IN WHOLE OR IN PART. IT IS ONLY TO BE USED FOR THE PROJECT AND SITE SPECIFICALLY IDENTIFIED HEREIN AND IS NOT TO BE USED ON ANY OTHER PROJECT. IT IS TO BE RETURNED UPON REQUEST.

COPYRIGHT © 2015 - ALL RIGHTS RESERVED
STANLEY, LOVE-STANLEY, P.C.

DRAWING NO

DATE
01/31/2020
PROJECT NO
6919.5
DRAWING NO
M-101

RELEASED FOR CONSTRUCTION 01/31/2020

Order Plans @ www.LDILine.com