| Keynote Legend | |
|---|---|
| Key Value | Keynote Text |
| D9 | DEMOLISH AND REMOVE WOOD GARDEN SHED STRUCTURE AND ROOF CONSTRUCTION IN ITS ENTIRETY. SEE CIVIL DRAWINGS. |
| D10 | REMOVE ALL STONE STEPPING TILES SURROUNDING GARDEN SHED. SEE CIVIL DRAWINGS. |
| D12 | REMOVE CABINETS AND PAVERS; TURN OVER TO OWNER. |

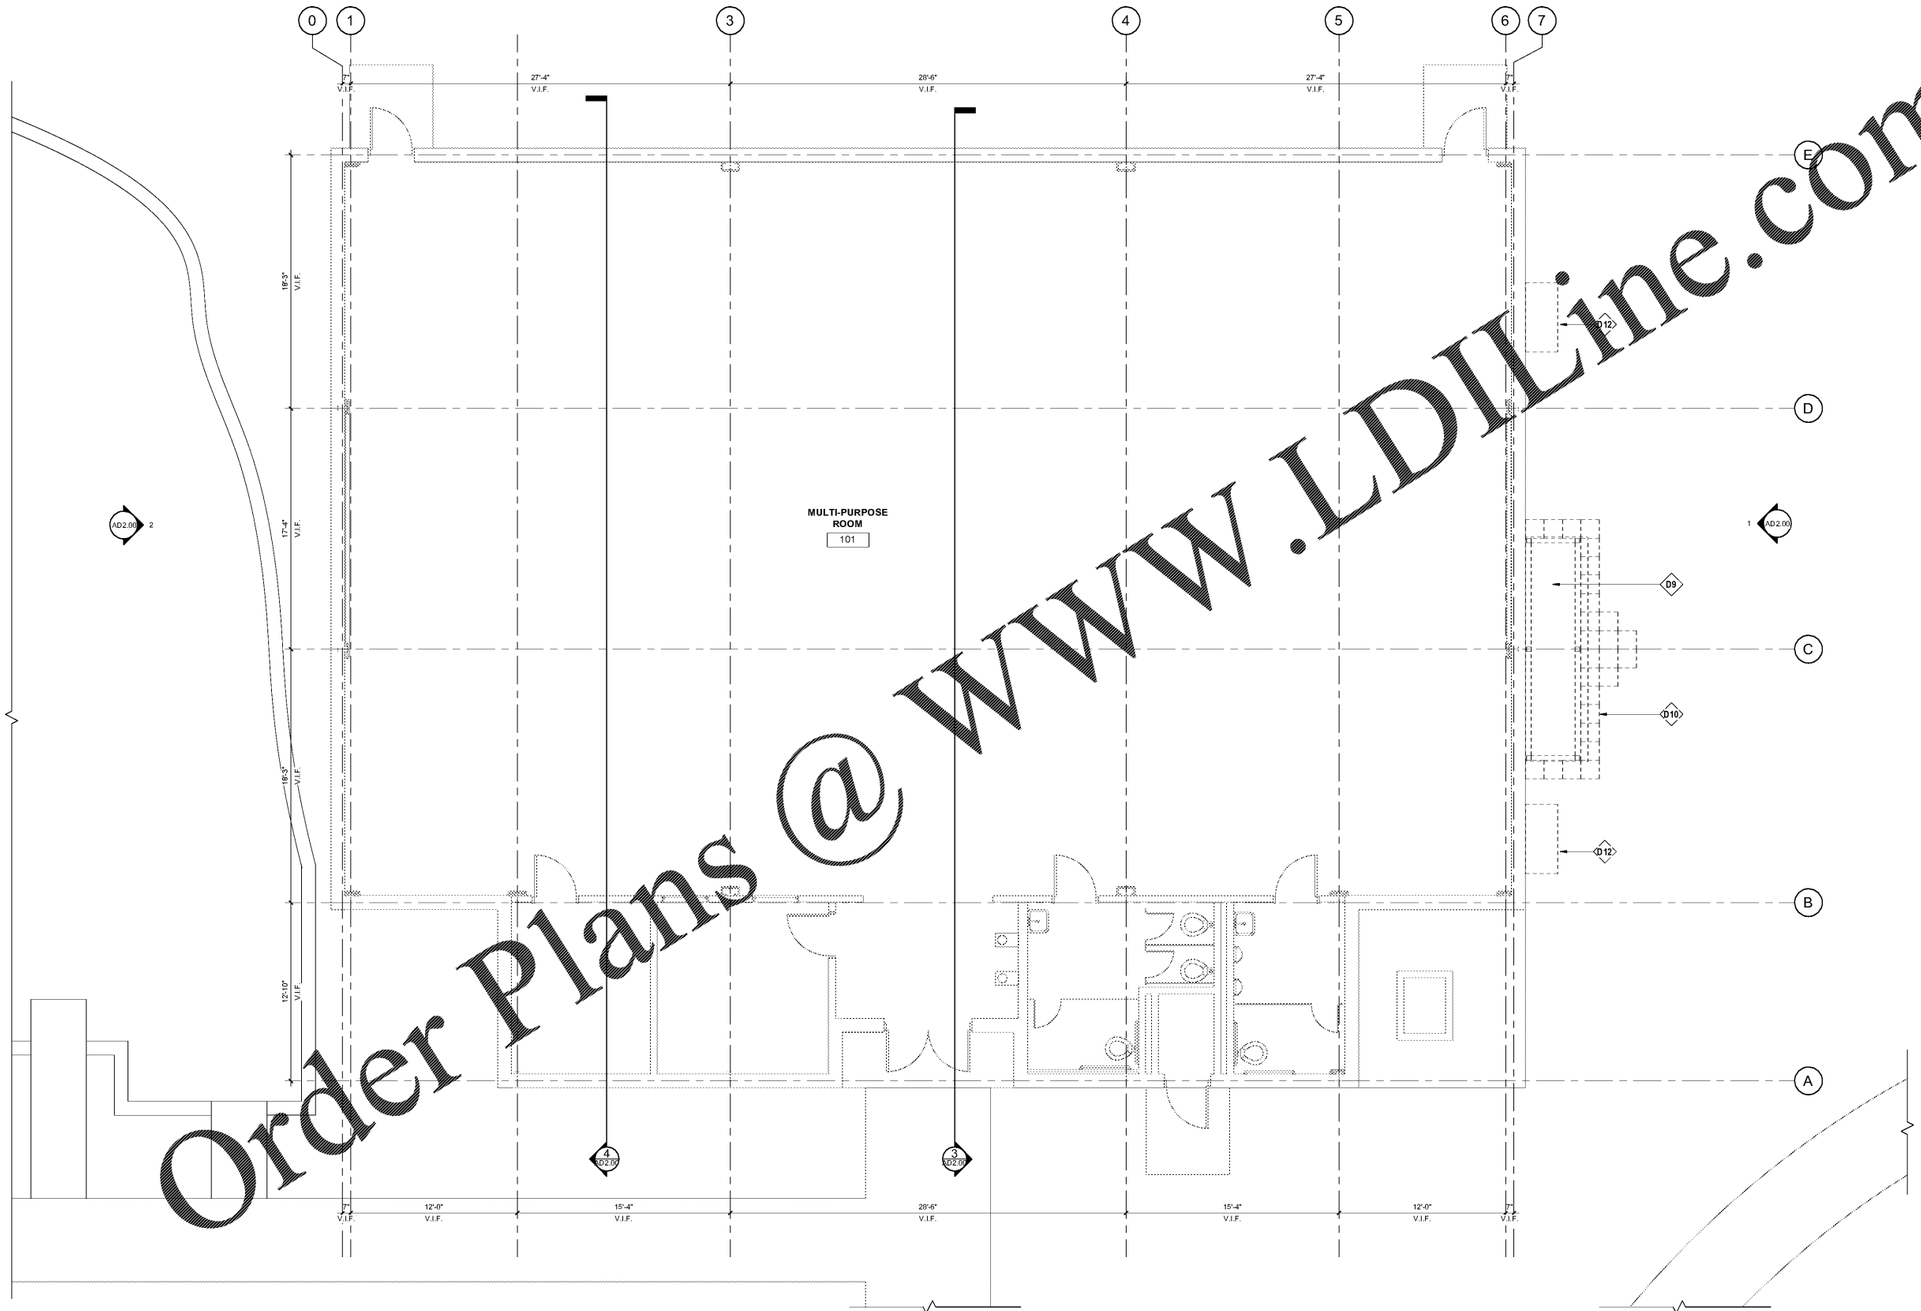


1 FLOOR PLAN
1/4" = 1'-0"

Order Plans @ WWW.LDILine.com

| | | |
|---|---|---|
| 100% CD SET | | 01/06/2020 |

# VANDERLYN ELEMENTARY SCHOOL
## GYM HVAC DESIGN

1877 Vanderlyn Drive
Dunwoody, Georgia 30338


STANLEY LOVE-STANLEY P.C.
ARCHITECTURE
INTERIORS PLANNING
PROGRAM MANAGEMENT
1050 SPRING STREET, N.W.
ATLANTA, GEORGIA 30309-3818
404-875-0056
404-875-0841 fax
www.stanleylove-stanleypc.com


DRAWING TITLE
FLOOR PLAN - DEMOLITION

PROFESSIONAL SEAL
GEORGIA REGISTERED No. 2920 PROFESSIONAL ARCHITECT WILLIAM J. STANLEY, III

CONSULTANT


SCALES AS STATED HEREON ARE VALID ON THE ORIGINAL DRAWING. THE DIMENSIONS OF WHICH ARE 30x42 INCHES. THE SCALES NOTED HEREIN ARE HEREBY CHANGE BY THE RATIO OF THE OVERALL SHEET DIMENSIONS OF THE PRINT TO CORRESPONDING DIMENSIONS OF THE ORIGINAL DRAWING.

THE DRAWING IS THE PROPERTY OF STANLEY, LOVE-STANLEY, P.C. AND IS NOT TO BE REPRODUCED OR COPIED IN WHOLE OR IN PART. IT IS ONLY TO BE USED FOR THE PROJECT AND SITE SPECIFICALLY IDENTIFIED HEREIN AND IS NOT TO BE USED ON ANY OTHER PROJECT. IT IS TO BE RETURNED UPON REQUEST.

COPYRIGHT © 2018 - ALL RIGHTS RESERVED
STANLEY, LOVE-STANLEY, P.C.


DRAWING NO

DATE
01/06/2020

PROJECT NO
6919.8

DRAWING NO
AD1.00

RELEASED FOR CONSTRUCTION 01/06/2020

1/24/2020 3:44:33 PM