


1 NEW METAL PANEL INFILL - TYP.
1 1/2" = 1'-0"

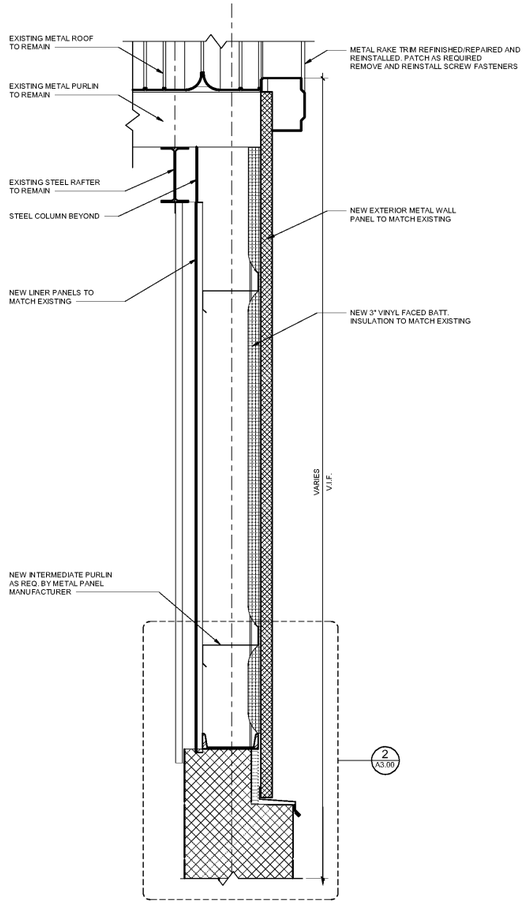


2 NEW METAL PANEL - BASE DETAIL
3" = 1'-0"




3 PARTIAL SECTION @ DUCT PENETRATION
1 1/2" = 1'-0"

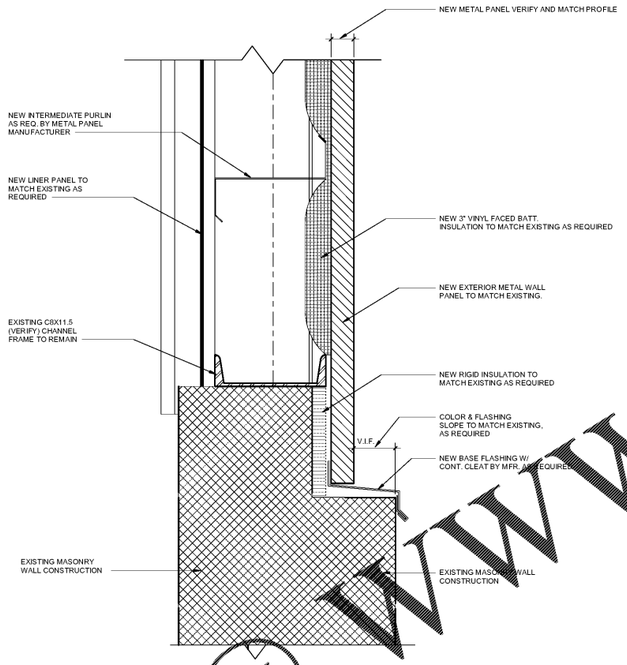


4 EXTERIOR METAL PANEL VERTICAL JOINT DETAIL
3" = 1'-0"

Order Plans @ WWW.LDILine.com
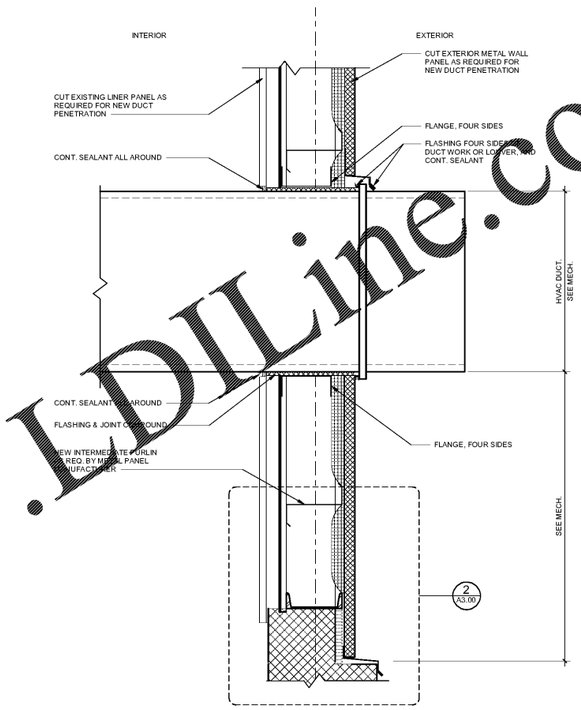
| | |
|---|---|
| 100% CD SET | 01/06/2020 |

# VANDERLYN ELEMENTARY SCHOOL
## GYM HVAC DESIGN

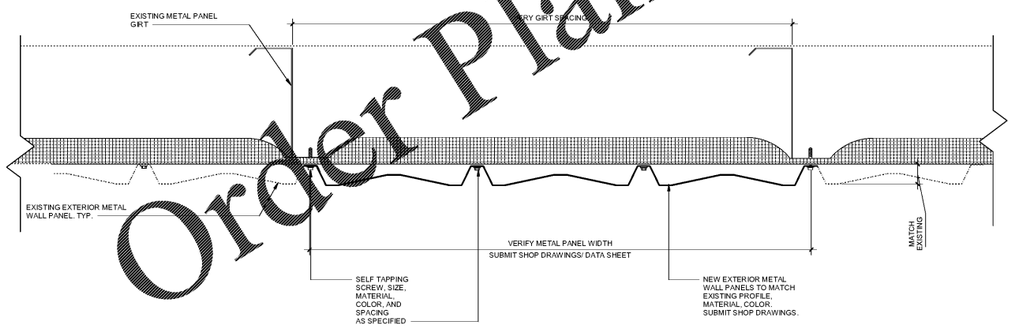1877 Vanderlyn Drive
Dunwoody, Georgia 30338

STANLEY LOVE-STANLEY P.C.
ARCHITECTURE
INTERIORS PLANNING
PROGRAM MANAGEMENT
1050 SPRING STREET, N.W.
ATLANTA, GEORGIA 30309-3818
404-875-0206
404-875-0841 fax
www.stanleylove-stanleypc.com

DRAWING TITLE
WALL SECTION & DETAILS

PROFESSIONAL SEAL
GEORGIA REGISTERED No. 2920 PROFESSIONAL ARCHITECT WILLIAM J. STANLEY, III

CONSULTANT

SCALES AS STATED HEREON ARE VALID ON THE ORIGINAL DRAWING. THE DIMENSIONS OF WHICH ARE 20x42 INCHES. THE SCALES NOTED HEREIN ARE HEREBY CHANGE BY THE RATIO OF THE OVERALL SHEET DIMENSIONS OF THE PRINT TO CORRESPONDING DIMENSIONS OF THE ORIGINAL DRAWING.

THE DRAWING IS THE PROPERTY OF STANLEY, LOVE-STANLEY, P.C. AND IS NOT TO BE REPRODUCED OR COPIED IN WHOLE OR IN PART. IT IS ONLY TO BE USED FOR THE PROJECT AND SITE SPECIFICALLY IDENTIFIED HEREIN AND IS NOT TO BE USED ON ANY OTHER PROJECT. IT IS TO BE RETURNED UPON REQUEST.

COPYRIGHT © 2019 - ALL RIGHTS RESERVED
STANLEY, LOVE-STANLEY, P.C.

DRAWING NO.

DATE
01/06/2020

PROJECT NO.
6919.8

DRAWING NO.
A3.00

RELEASED FOR CONSTRUCTION 01/06/2020

1/24/2020 3:44:32 PM