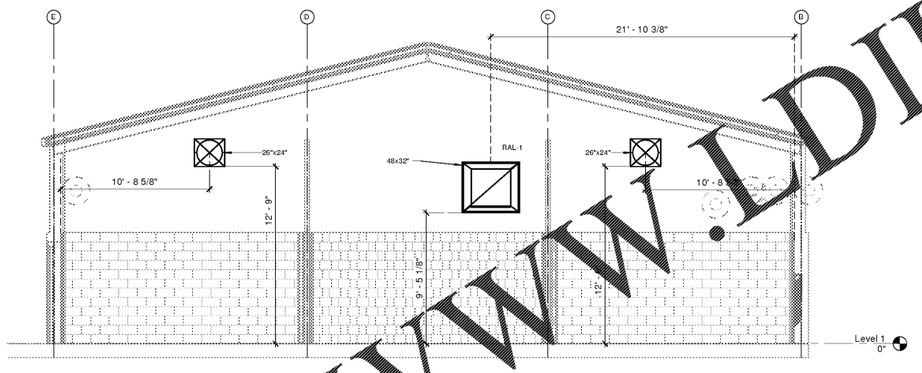

1 **WALL PENETRATION**
SCALE: N.T.S.

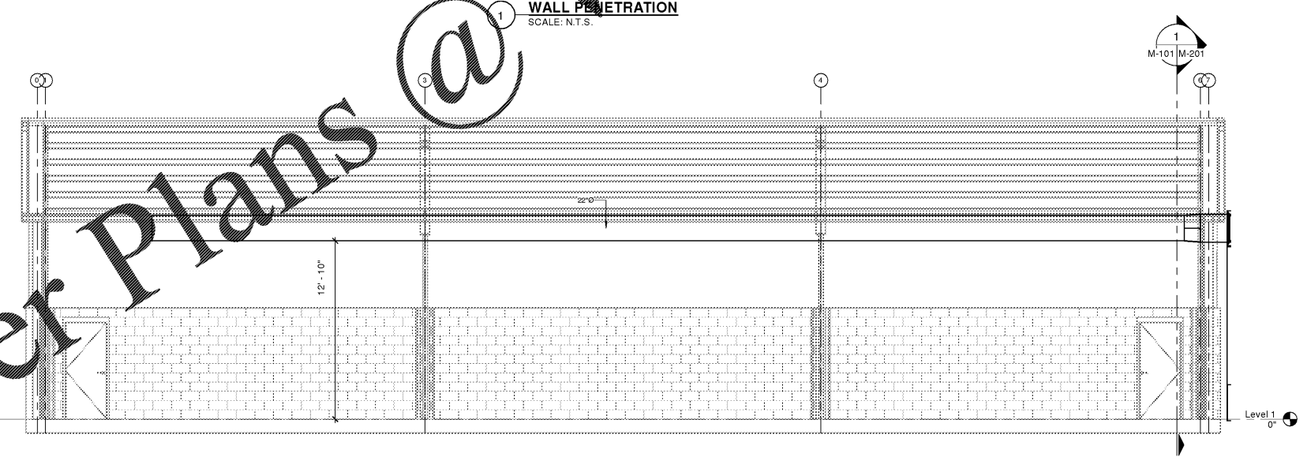

2 **FABRIC DUCT HEIGHT (TYP.)**
SCALE: N.T.S.

Order Plans @ WWW.LDILine.com

CD1	100% CD SET	01/06/2020

VANDERLYN ELEMENTARY SCHOOL
GYM HVAC DESIGN
1877 Vanderlyn Drive
Dunwoody, Georgia 30338

STANLEY LOVE-STANLEY P.C.
ARCHITECTURE
INTERIORS PLANNING
PROGRAM MANAGEMENT
1050 SPRING STREET, N.W.
ATLANTA, GEORGIA 30309-3918
404-876-0200
404-876-0561 fax
www.stanleylove-stanleypc.com

DRAWING TITLE
MECHANICAL SECTIONS AND ELEVATIONS

PROFESSIONAL SEAL
GEORGIA REGISTERED No. PE022 PROFESSIONAL ENGINEER DANIEL NOTO

CONSULTANT

SCALES AS STATED HEREON ARE VALID ON THE ORIGINAL DRAWING. THE DIMENSIONS OF WHICH ARE 30X42 INCHES. THE SCALES NOTED HEREIN ARE HEREBY CHANGED BY THE RATIO OF THE OVERALL SHEET DIMENSIONS OF THE PRINT TO CORRESPONDING DIMENSIONS OF THE ORIGINAL DRAWING.

THE DRAWING IS THE PROPERTY OF STANLEY, LOVE-STANLEY, P.C. AND IS NOT TO BE REPRODUCED OR COPIED IN WHOLE OR IN PART. IT IS ONLY TO BE USED FOR THE PROJECT AND SITE SPECIFICALLY IDENTIFIED HEREIN AND IS NOT TO BE USED ON ANY OTHER PROJECT. IT IS TO BE RETURNED UPON REQUEST.

COPYRIGHT © 2015 - ALL RIGHTS RESERVED
STANLEY, LOVE-STANLEY, P.C.

DRAWING NO.

DATE
01/06/2020

PROJECT NO.
6919.8

DRAWING NO.
M-201

RELEASED FOR CONSTRUCTION 01/06/2020