DRAWING NOTES

1. DEMOLISH EXISTING NATURAL GAS UNIT HEATER AND ALL ASSOCIATED DUCTWORK, PIPING, CONTROLS, AND WIRING. SEE PD 101 FOR EXTENT OF DEMOLITION.
2. DEMOLISH EXISTING EXHAUST FAN AND ALL ASSOCIATED DUCTWORK, CONTROLS, AND WIRING.
3. DEMOLISH EXISTING OUTSIDE AIR LOUVER.

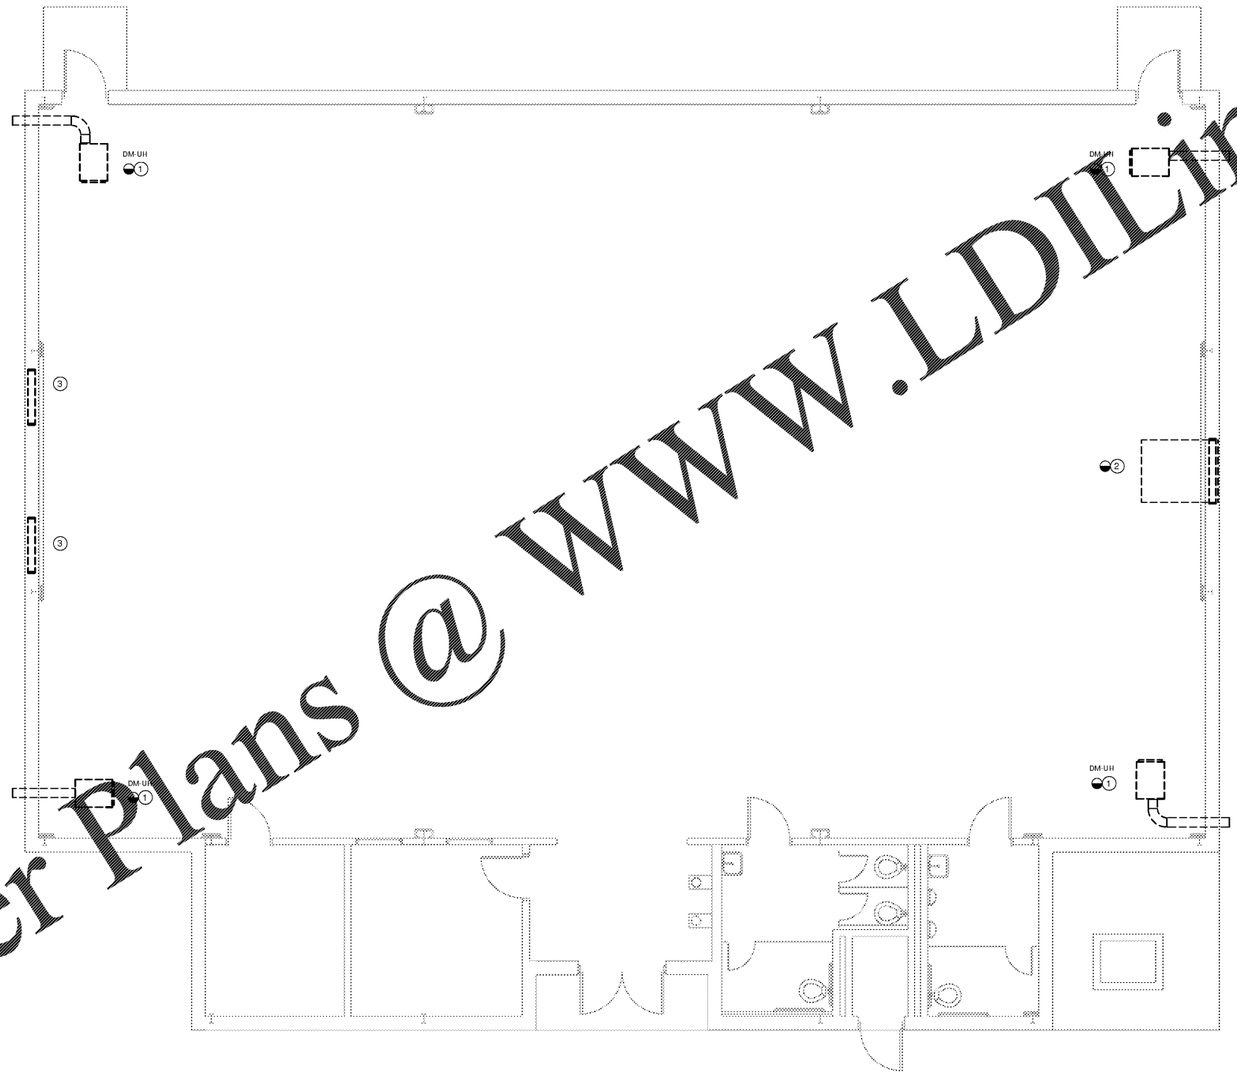

1 **LEVEL 1 HVAC DEMOLITION PLAN**
SCALE: 1/4" = 1'-0"

GRAPHIC SCALE
4 2 0 4 8
SCALE: 1/4" = 1'-0"
UNIT OF MEASURE: FEET

Order Plans @ WWW.LDILine.com

CD	100% CD SET	01/31/2020

WADSWORTH MAGNET SCHOOL
GYM HVAC DESIGN
3039 Santa Monica Drive
Decatur, Georgia 30032

STANLEY LOVE STANLEY P.C.
ARCHITECTURE
INTERIORS PLANNING
PROGRAM MANAGEMENT
1090 SPRING STREET, N.W.
ATLANTA, GEORGIA 30309-3910
404-876-5000
404-876-5001 fax
www.stanleylove-stanley.com

DRAWING TITLE
MECHANICAL LEVEL 1 DUCTWORK PLAN - DEMOLITION

PROFESSIONAL SEAL
GEORGIA REGISTERED NO. PE019911 ENGINEER DANIEL NOTO

CONSULTANT
rmr Engineering
900 HAMMOND DRIVE SUITE 725
ATLANTA, GA 30328 678 915 0328

SCALES AS STATED HEREON ARE VALID ON THE ORIGINAL DRAWING. THE DIMENSIONS OF WHICH ARE 24x36 INCHES. THE SCALES NOTED MAY NOT BE CORRECT GIVEN BY THE RATIO OF THE LARGE AND SMALL DIMENSIONS OF THE PRINT TO CORRESPONDING DIMENSIONS OF THE ORIGINAL DRAWING.

THE DRAWING IS THE PROPERTY OF STANLEY, LOVE-STANLEY, P.C. AND MAY NOT BE REPRODUCED OR COPIED IN WHOLE OR IN PART. IT IS ONLY TO BE USED FOR THE PROJECT AND SITE SPECIFICALLY IDENTIFIED HEREIN AND IS NOT TO BE USED ON ANY OTHER PROJECT. IT IS TO BE RETURNED UPON REQUEST.

COPYRIGHT © 2015 - ALL RIGHTS RESERVED
STANLEY, LOVE-STANLEY, P.C.

DRAWING NO.

DATE
01/31/2020

PROJECT NO.
6919.6

DRAWING NO.
MD-101

RELEASED FOR CONSTRUCTION 01/31/2020