GENERAL NOTES

1. REFER TO CIVIL PLANS FOR INFORMATION ON FENCE AROUND AHU-1.
2. CONTRACTOR TO PROVIDE STRUCTURAL SUPPORT TO EXTERIOR DUCTWORK AS NECESSARY. REFER TO SPECIFICATIONS FOR INFORMATION ON EXTERIOR DUCTWORK AND REQUIREMENTS.

DRAWING NOTES

(1) NEW ROUND DUCT TO BE FABRIC DUCT WITH INTERNAL SUPPORT. SEE M-401 FOR FABRIC DUCT DETAILS.

(2) ADD ALTERNATE: PROVIDE NEW DOOR LOUVER AND INSTALL IN RESTROOM DOORS. SEE SCHEDULE FOR LOUVER DIMENSIONS AND LOCATION.

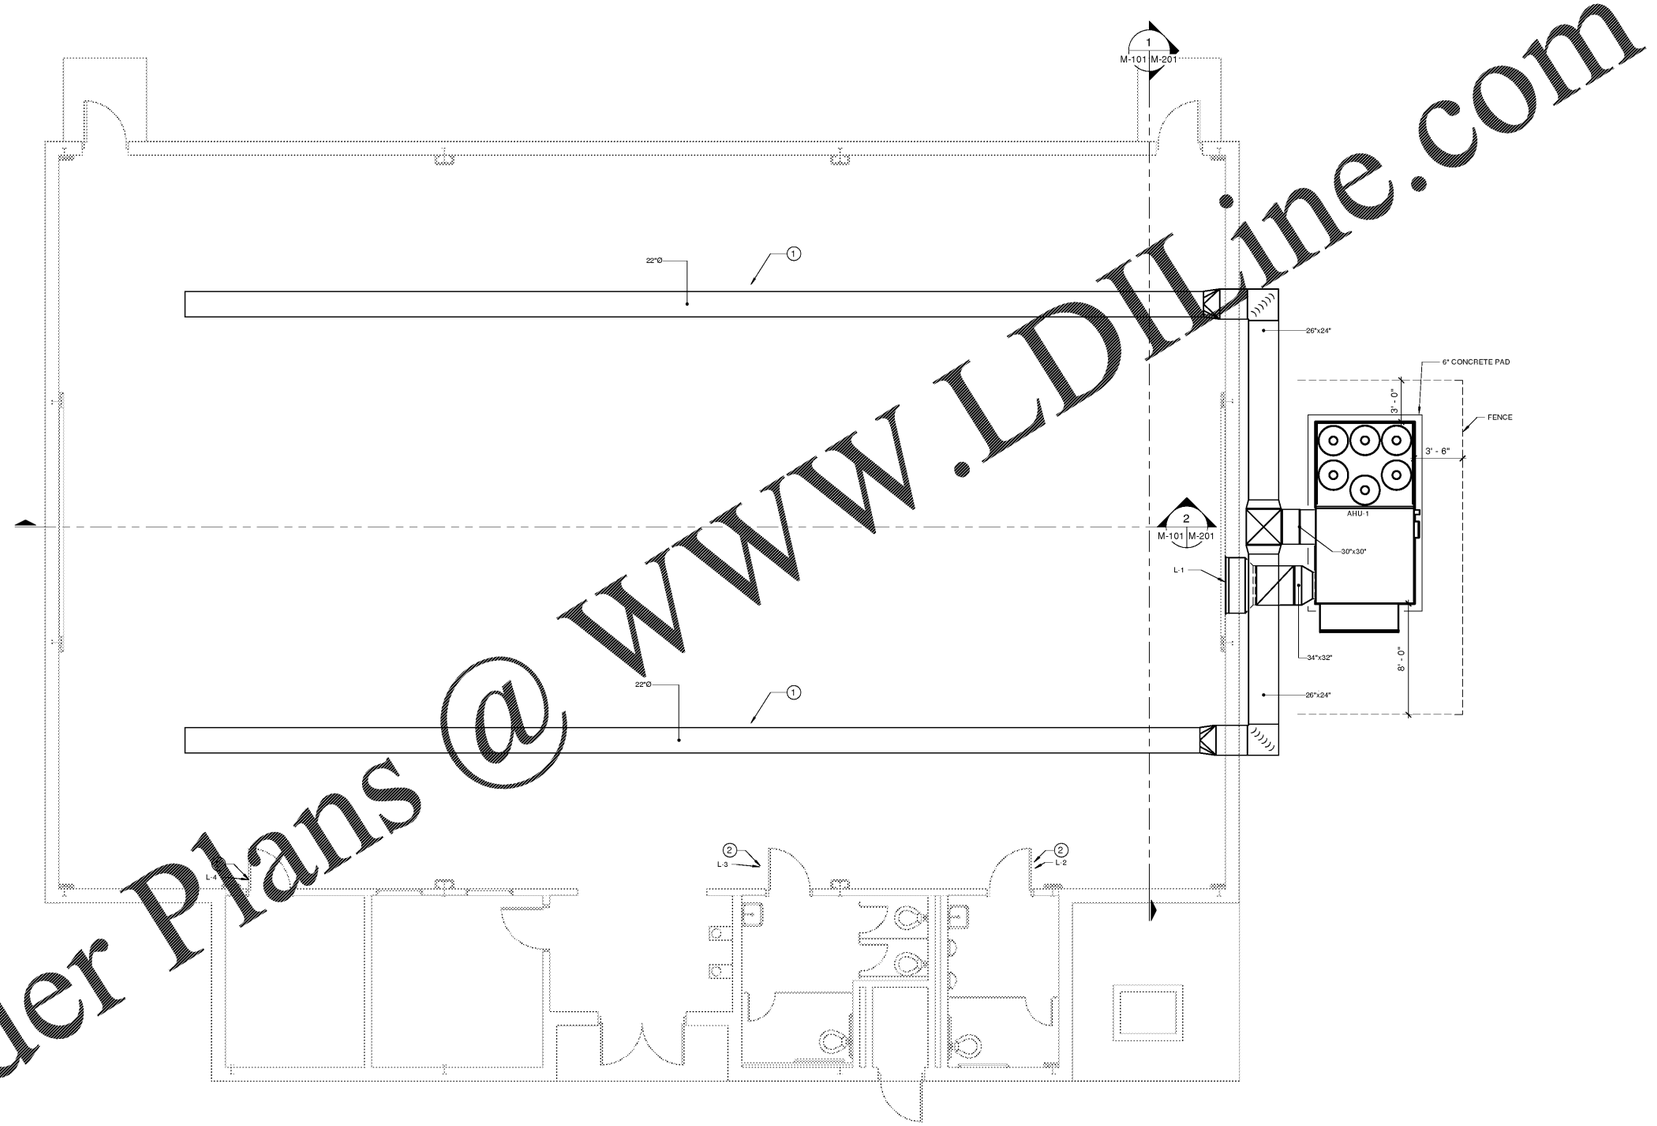

Order Plans @ www.LDILine.com

1 **LEVEL 1 MECHANICAL DUCTWORK PLAN**
SCALE: 1/4" = 1'-0"

GRAPHIC SCALE
4 2 0 4 8
SCALE: 1/4" = 1'-0"
UNIT OF MEASURE: FEET

CD	100% CD SET	01/31/2020

WADSWORTH MAGNET SCHOOL
GYM HVAC DESIGN
3039 Santa Monica Drive
Decatur, Georgia 30032

STANLEY LOVE STANLEY P.C.
ARCHITECTURE
INTERIORS PLANNING
PROGRAM MANAGEMENT
1090 SPRING STREET, N.W.
ATLANTA, GEORGIA 30309-3910
404-876-8500
404-876-8501 fax
www.stanleylove-stanley.com

DRAWING TITLE
MECHANICAL LEVEL 1 DUCTWORK PLAN

PROFESSIONAL SEAL
GEORGIA REGISTERED NA PE PROFESSIONAL ENGINEER DANIEL NOTO

CONSULTANT
rmr Engineering
900 HAMMOND DRIVE SUITE 725
ATLANTA, GA 30328 678 915 0328

SCALES AS STATED HEREON ARE VALID ON THE ORIGINAL DRAWING. THE DIMENSIONS OF WHICH ARE 30 INCHES BY 42 INCHES. IF PRINTED AT THE SCALES INDICATED BY OWNER BY THE NATIONAL PRINTING AGENCY OF OWNER'S CHOOSING OF THE PRINT TO CORRESPONDING DIMENSIONS OF THE ORIGINAL DRAWING.

THE DRAWING IS THE PROPERTY OF STANLEY, LOVE-STANLEY, P.C. AND MAY NOT BE REPRODUCED OR COPIED IN WHOLE OR IN PART. IT IS ONLY TO BE USED FOR THE PROJECT AND SITE SPECIFICALLY IDENTIFIED HEREIN AND IS NOT TO BE USED ON ANY OTHER PROJECT. IT IS TO BE RETURNED UPON REQUEST.

COPYRIGHT © 2015 - ALL RIGHTS RESERVED
STANLEY, LOVE-STANLEY, P.C.

DRAWING NO.

DATE
01/31/2020
PROJECT NO.
6919.6
DRAWING NO.
M-101

RELEASED FOR CONSTRUCTION 01/31/2020