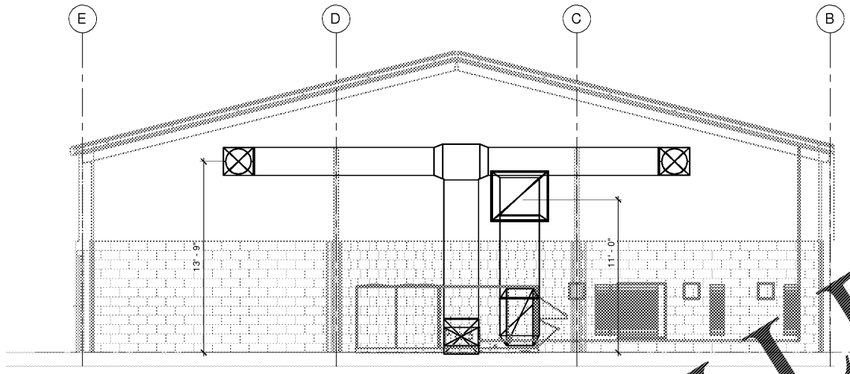

1 / M-101 / M-201 **WALL PENETRATION**
SCALE: 1/4" = 1'-0"

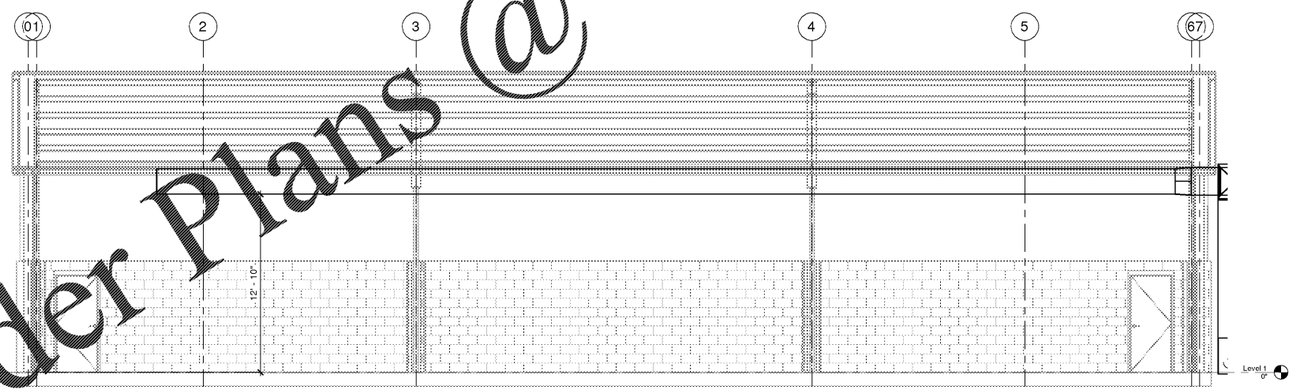

2 / M-101 / M-201 **FABRIC DUCT HEIGHT (TYP.)**
SCALE: 1/4" = 1'-0"

Order Plans @ WWW.LDILine.com

CD	100% CD SET	01/31/2020

WADSWORTH MAGNET SCHOOL
GYM HVAC DESIGN
3039 Santa Monica Drive
Decatur, Georgia 30032

STANLEY LOVE STANLEY P.C.
ARCHITECTURE
INTERIORS PLANNING
PROGRAM MANAGEMENT
1090 SPRING STREET, N.W.
ATLANTA, GEORGIA 30309-3910
404-876-5000
404-876-5001 fax
www.stanleylove-stanley.com

DRAWING TITLE
MECHANICAL SECTIONS AND ELEVATIONS

PROFESSIONAL SEAL
GEORGIA REGISTERED NA PE VOSE ENGINEER DANIEL NOTO

CONSULTANT
rmr Engineering
900 HAMMOND DRIVE SUITE 725
ATLANTA, GA 30328 678 915 5928

SCALES AS STATED HEREON ARE VALID ON THE ORIGINAL DRAWING. THE DIMENSIONS OF WHICH ARE IN INCHES. THE SCALES STATED HEREON ARE HEREBY CHANGED BY THE RATIO BETWEEN THE ACTUAL DIMENSIONS OF THE PRINT TO CORRESPONDING DIMENSIONS OF THE ORIGINAL DRAWING.

THE DRAWING IS THE PROPERTY OF STANLEY, LOVE-STANLEY, P.C. AND MAY NOT BE REPRODUCED OR COPIED IN WHOLE OR IN PART. IT IS ONLY TO BE USED FOR THE PROJECT AND SITE SPECIFICALLY IDENTIFIED HEREIN AND IS NOT TO BE USED ON ANY OTHER PROJECT. IT IS TO BE RETURNED UPON REQUEST.

COPYRIGHT © 2015 - ALL RIGHTS RESERVED
STANLEY, LOVE-STANLEY, P.C.

DRAWING NO.

DATE
01/31/2020
PROJECT NO.
6919.6
DRAWING NO.
M-201

RELEASED FOR CONSTRUCTION 01/31/2020