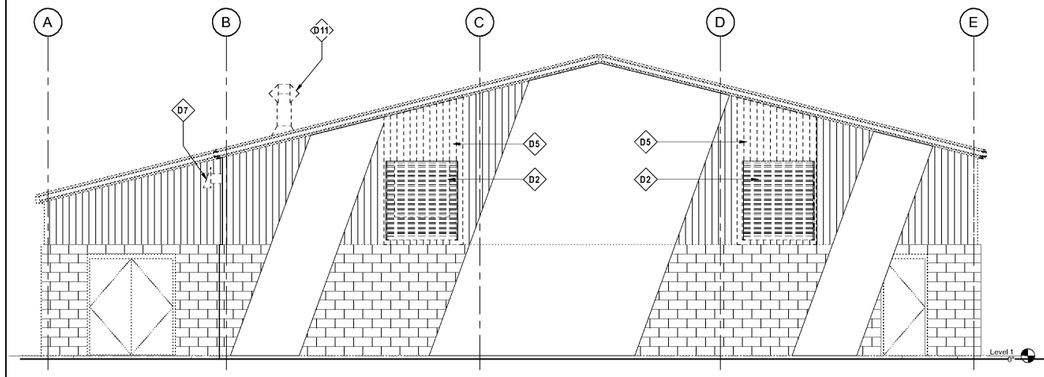

1 WEST ELEVATION FOR DEMO
1/4" = 1'-0"

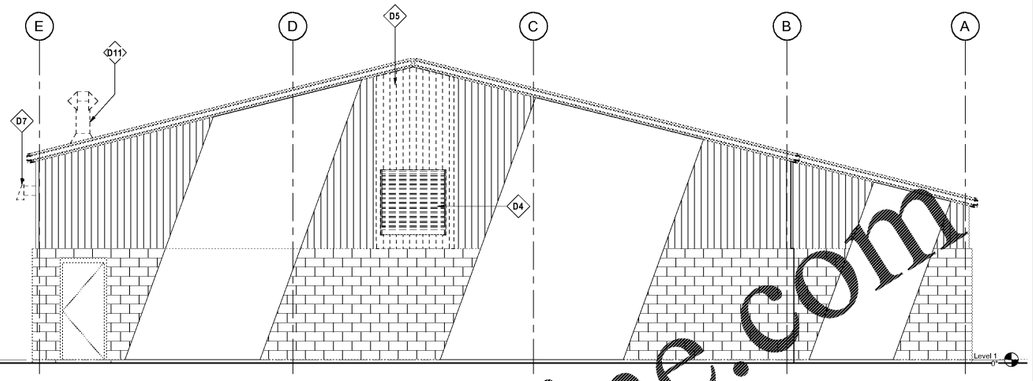

2 EAST ELEVATION FOR DEMO
1/4" = 1'-0"

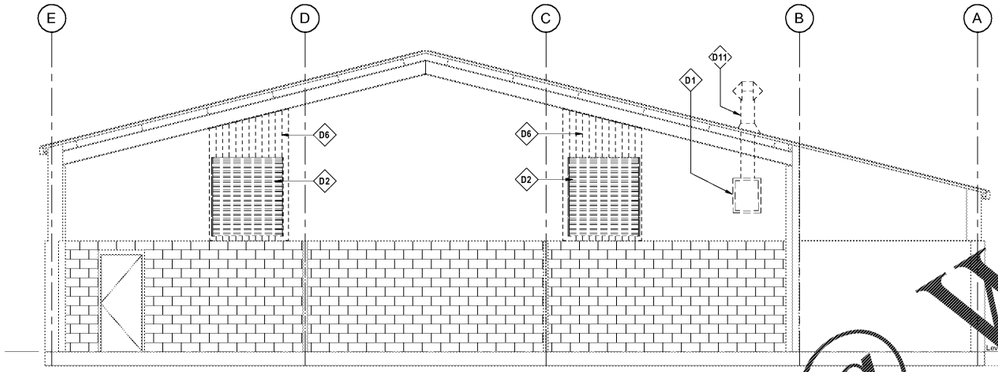

3 DEMOLITION SECTION
1/4" = 1'-0"

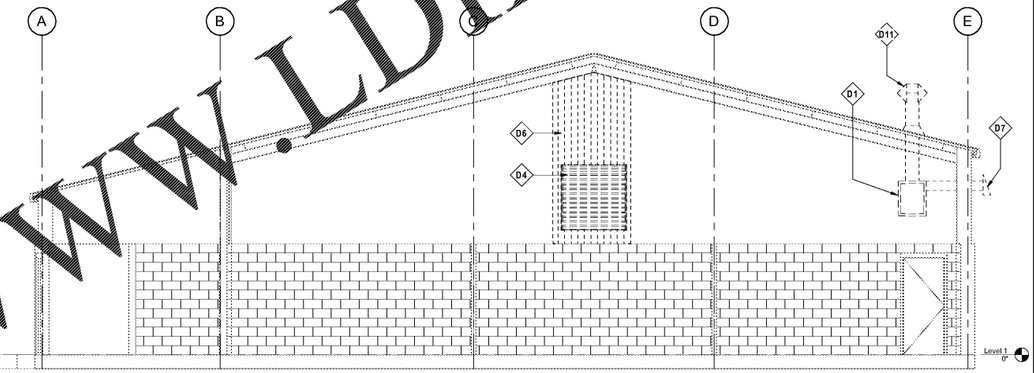

4 DEMOLITION SECTION
1/4" = 1'-0"

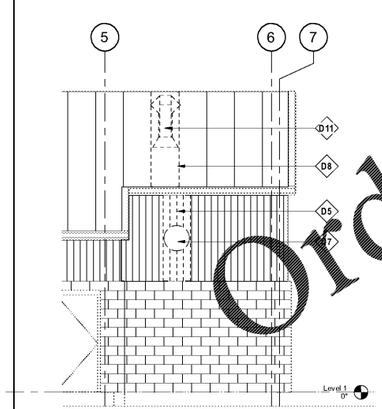

5 DEMOLITION PARTIAL NORTH EXTERIOR ELEVATION
1/4" = 1'-0"

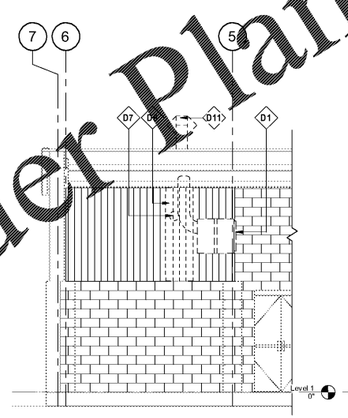

6 DEMOLITION PARTIAL INTERIOR BUILDING ELEVATION
1/4" = 1'-0"

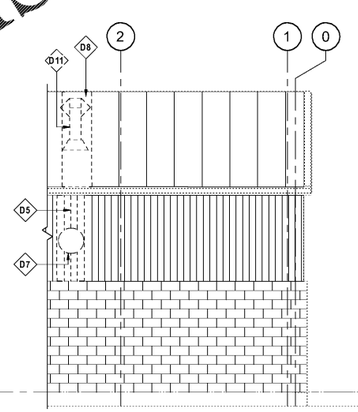

7 DEMOLITION PARTIAL SOUTH EXTERIOR ELEVATION
1/4" = 1'-0"

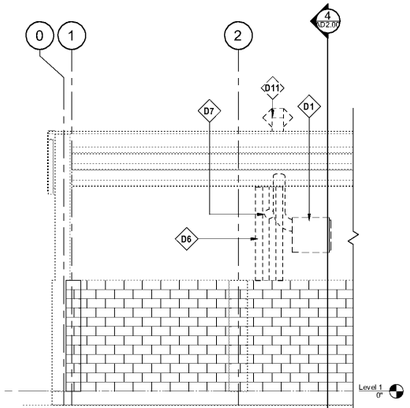

8 DEMOLITION PARTIAL INTERIOR BUILDING SECTION.
1/4" = 1'-0"

Keynote Legend	
Key Value	Keynote Text
D1	REMOVE EXISTING GAS-FIRED UNIT HEATERS. SEE MECHANICAL DRAWINGS.
D2	REMOVE EXISTING INTAKE LOUVER SYSTEM TO EXTENT INDICATED. SEE MECHANICAL DRAWINGS.
D4	REMOVE EXISTING WALL-MOUNTED EXHAUST FAN SYSTEM TO EXTENT INDICATED. SEE MECHANICAL DRAWINGS.
D5	REMOVE FULL METAL WALL PANEL(S) IN THIS AREA, AS REQUIRED, FOR INSTALLATION OF NEW EXTERIOR METAL WALL PANEL(S).
D6	REMOVE FULL LINER WALL PANEL(S) IN THIS AREA, AS REQUIRED, FOR INSTALLATION OF NEW METAL LINER PANEL(S).
D7	REMOVE GAS HEATER VENT PIPING THROUGH WALL. FIELD VERIFY LOCATION. SEE PLUMBING DRAWINGS.
D8	REMOVE FULL METAL ROOF PANEL(S) IN THIS AREA, AS REQUIRED. SEE MECHANICAL.
D11	REMOVE HEATER ROOF VENT.

Order Plans @ WWW.LDILine.com

03	100% CD SET 01/06/2020

WOODWARD ELEMENTARY SCHOOL
GYM HVAC DESIGN
3034 Curtis Drive,
Atlanta, Georgia 30319

STANLEY LOVE-STANLEY P.C.
ARCHITECTURE
INTERIORS PLANNING
PROGRAM MANAGEMENT
1090 SPRING STREET, N.W.
ATLANTA, GEORGIA 30309-3818
404-875-0811
404-875-0817 fax
www.stanleylove-stanleypc.com

DRAWING TITLE
ELEVATIONS AND SECTIONS - DEMOLITION

PROFESSIONAL SEAL
GEORGIA REGISTERED No. 2920 PROFESSIONAL ARCHITECT WILLIAM J. STANLEY III

CONSULTANT

SCALES AS STATED HEREON ARE VALID ON THE ORIGINAL DRAWING. THE DIMENSIONS OF WHICH ARE 30X42 INCHES. THE SCALES NOTED HEREIN ARE HEREBY CHANGE BY THE RATIO OF THE OVERALL SHEET DIMENSIONS OF THE PRINT TO CORRESPONDING DIMENSIONS OF THE ORIGINAL DRAWING.

THE DRAWING IS THE PROPERTY OF STANLEY, LOVE-STANLEY, P.C. AND IS NOT TO BE REPRODUCED IN COPIED IN WHOLE OR IN PART. IT IS ONLY TO BE USED FOR THE PROJECT AND SPECIFICALLY DESCRIBED HEREIN AND IS NOT TO BE USED ON ANY OTHER PROJECT. IT IS TO BE RETURNED UPON REQUEST.

COPYRIGHT © 2018 - ALL RIGHTS RESERVED
STANLEY, LOVE-STANLEY, P.C.

DRAWING NO.

DATE
01/06/2020

PROJECT NO
6919.12

DRAWING NO.
AD2.00

RELEASED FOR CONSTRUCTION 01/06/2020

1/24/2020 3:53:53 PM