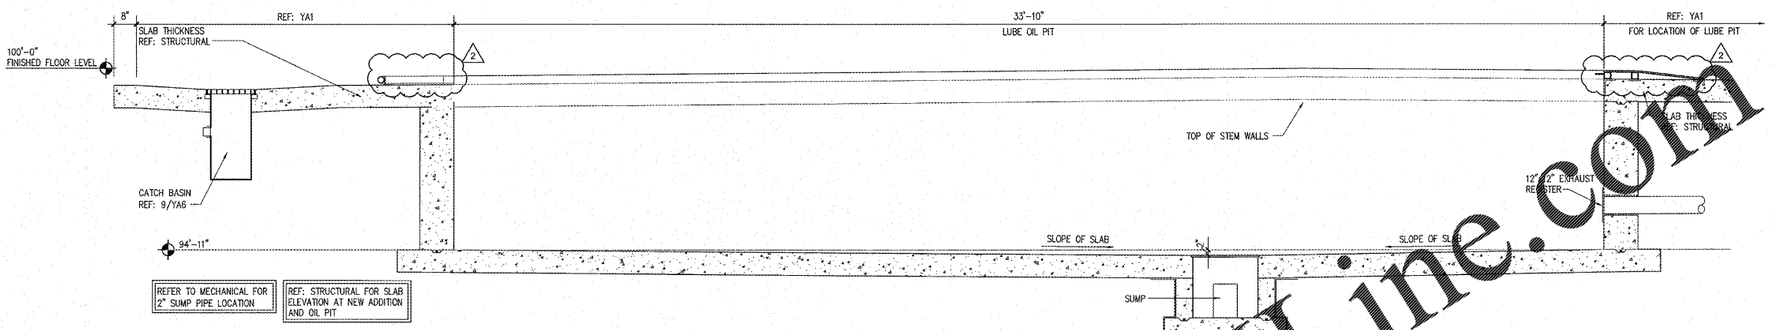

3 LUBE PIT SECTION

SCALE: 1/2" = 1'-0"

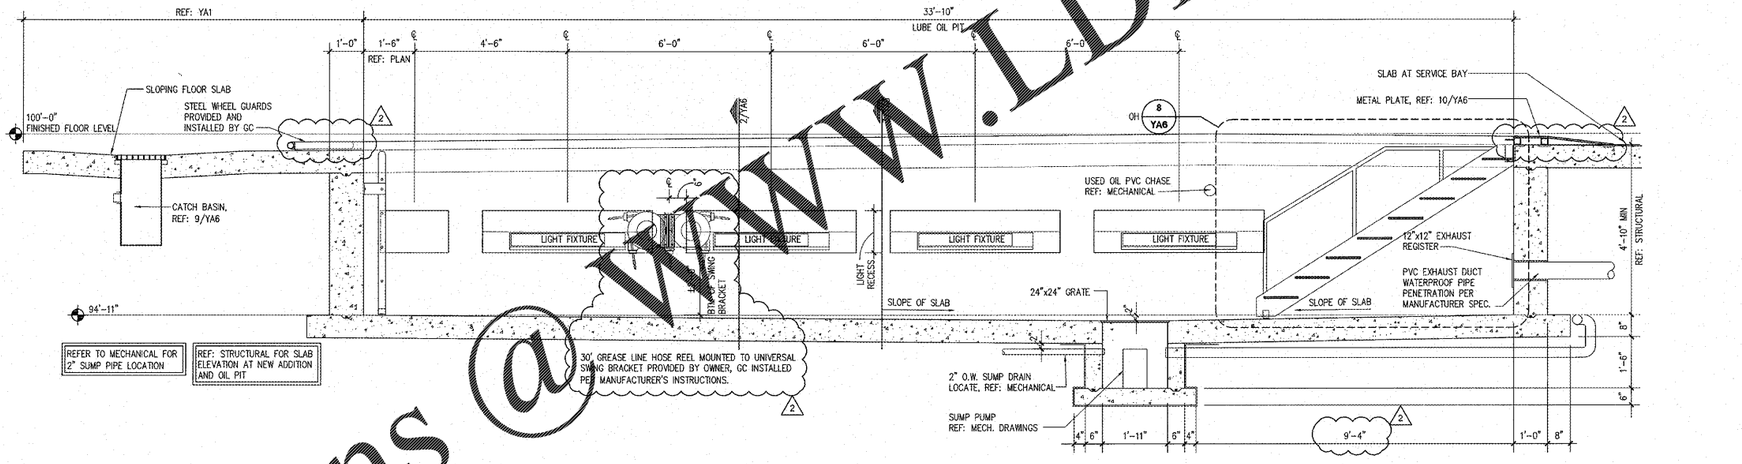

2 LUBE PIT SECTION

SCALE: 1/2" = 1'-0"

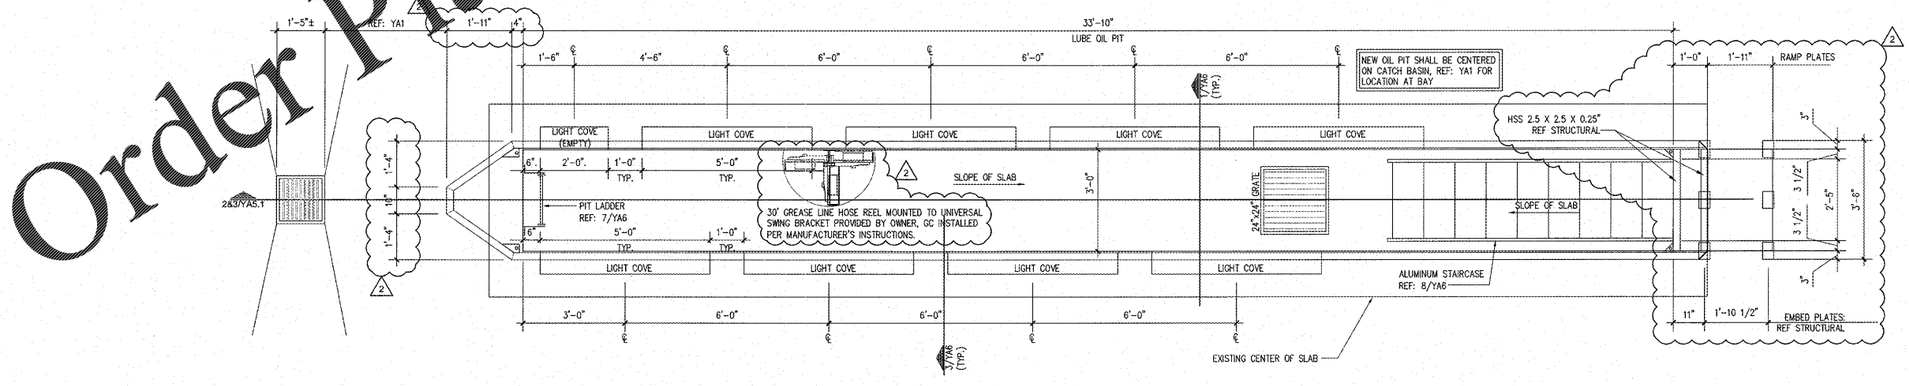

1 33'-10" LUBE PIT PLAN

SCALE: 1/2" = 1'-0"

Order Plans @ WWW.LDILine.com

HFA
ARCHITECTS
ENGINEERS
INTERIORS

HARRISON FRENCH
& ASSOCIATES, LTD

1705 S. Walton Blvd., Suite 3
Bentonville, Arkansas 72712
t 479.273.7780
f 888.520.9685
www.hfa-ae.com

STIPULATION FOR REUSE

THIS DRAWING AND PROTOCOL FOR USE CONSTITUTE THE ORIGINAL AND UNPUBLISHED WORK OF HARRISON FRENCH & ASSOCIATES, LTD. AND MAY NOT BE DUPLICATED, USED OR DISCLOSED WITHOUT WRITTEN CONSENT OF HFA. ANY UNAUTHORIZED USE OF THESE PLANS AND SPECIFICATIONS WILL BE PROSECUTED TO THE FULL EXTENT OF THE LAW. COPYRIGHT PROTECTION CLAIMED THROUGHOUT THE WORLD. ALL RIGHTS RESERVED. ANY PUBLICATION OF THESE PLANS AND SPECIFICATIONS WITHOUT THE EXPRESS WRITTEN PERMISSION OF HFA IS PROHIBIT