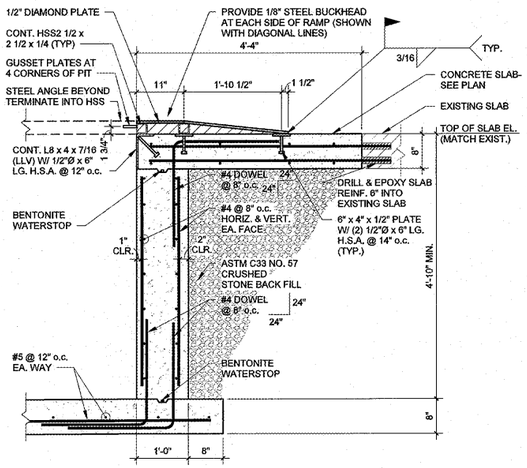

5 **SECTION**
3/4" = 1'-0"

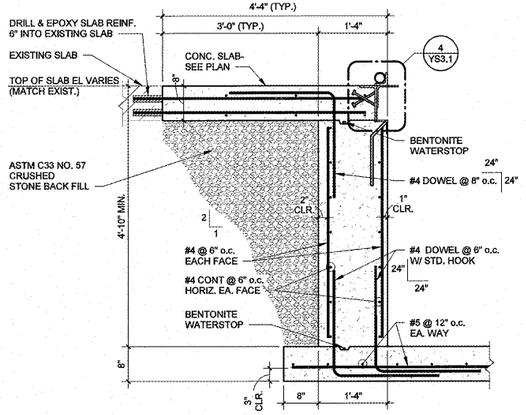

4 **SECTION**
3/4" = 1'-0"

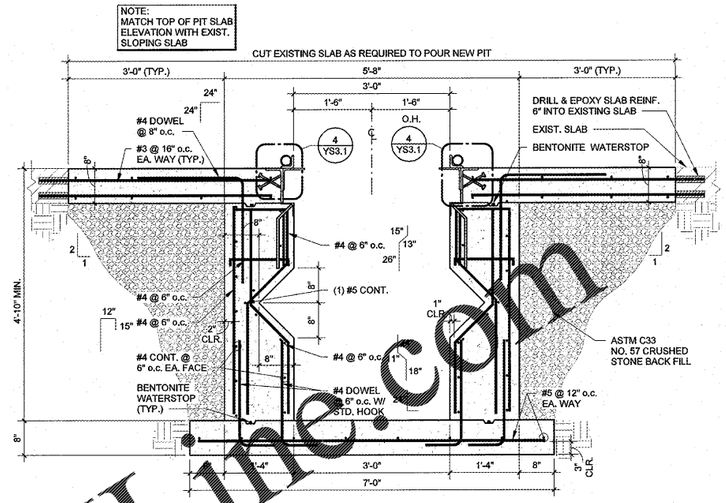

3 **SECTION**
3/4" = 1'-0"

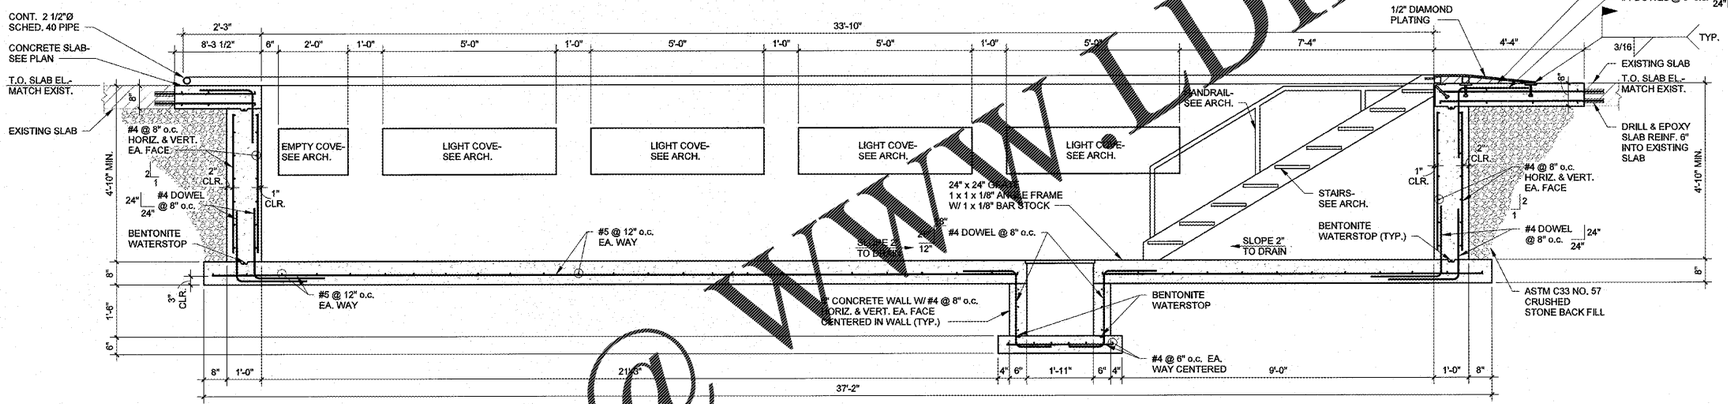

2 **LUBE PIT SECTION**
1/2" = 1'-0"

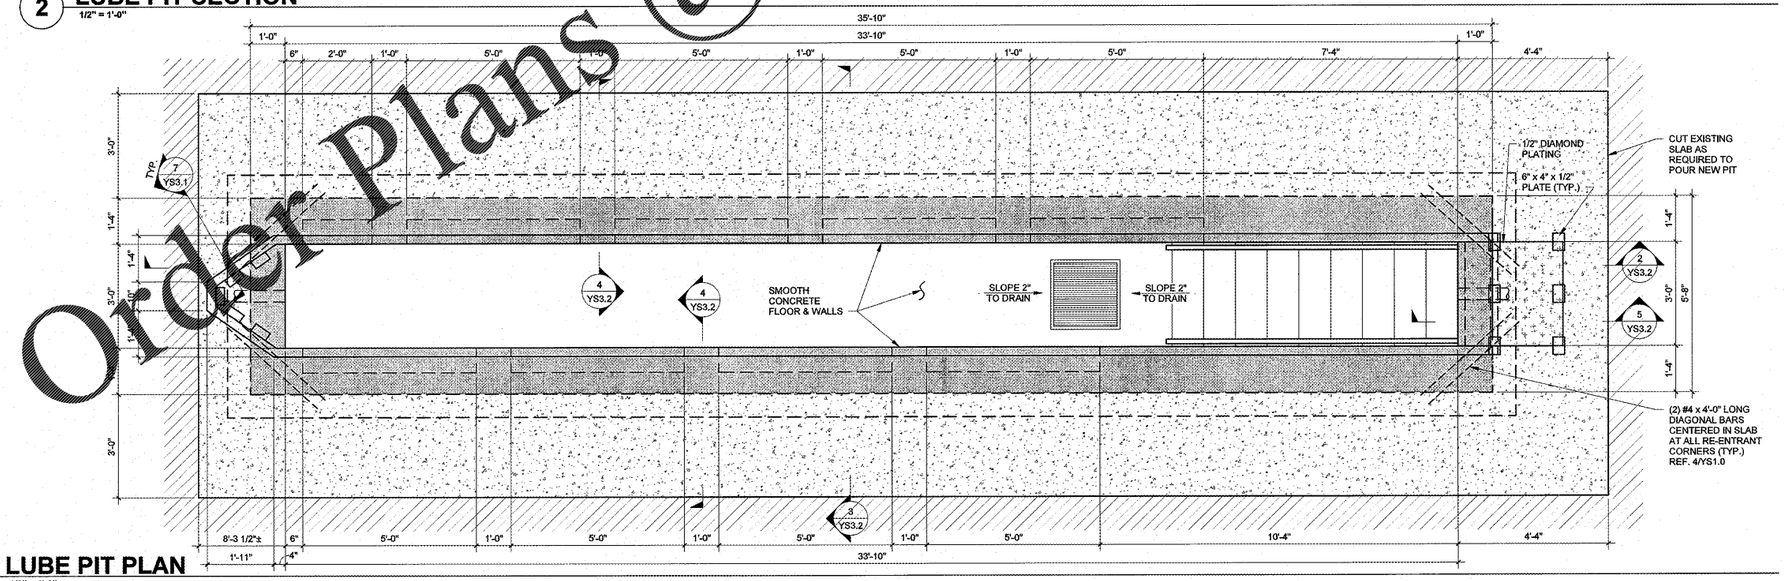

1 **LUBE PIT PLAN**
1/2" = 1'-0"

Order Plans @ WWW.LDLine.com

HFA ARCHITECTS ENGINEERS INTERIORS
HARRISON FRENCH & ASSOCIATES, LTD
1705 S. Walton Blvd., Suite 3
Bentonville, Arkansas 72712
t 479.273.7780
f 888.520.9685
www.hfa-ae.com

STIPULATION FOR REUSE
THESE DRAWINGS ARE PREPARED FOR USE ON THIS PROJECT ONLY AND NOT FOR REUSE ON ANY OTHER PROJECT. ALL RIGHTS RESERVED. COPYRIGHT © 2019 HARRISON FRENCH & ASSOCIATES, LTD. ALL DRAWINGS, PLANS, SPECIFICATIONS AND ELECTRONIC FILES ARE AND SHALL REMAIN THE PROPERTY OF THE ARCHITECT AND ENGINEER. THEY ARE NOT TO BE USED IN WHOLE OR IN PART FOR ANY OTHER PROJECT WITHOUT THE WRITTEN AUTHORIZATION OF THE ARCHITECT & ENGINEERS. VISUAL CONTACT WITH THESE DRAWINGS OR ELECTRONIC FILES SHALL CONSTITUTE PRIMA FACIE EVIDENCE OF ACCEPTANCE OF THESE RESTRICTIONS. FOR REUSE OR ANOTHER PROJECT TO BUT FOR THE EXCLUSIVE USE BY HFA CONTRACT TO THE LAW.

200 S KINGS HWY
FORT PIERCE, FL 34945

SPEEDCO REBRANDING & LIGHT MECHANICAL ADDITION
PROJECT NUMBER: 03-19-00467

Love's®
Travel Stop & Country Stores

LICENSED
Lungshon Tsao
74480
STATE OF FLORIDA
PROFESSIONAL ENGINEER

Lungshon Tsao, P.E.
License #74480
Harrison French & Associates, LTD
COA #26421

ISSUE BLOCK

1	09/13/19	ADD #2

STORE NO.	467
DOCUMENT DATE:	05/14/19
CHECKED BY:	LST
DRAWN BY:	JWK
PROTO CYCLE:	

LUBE PIT PLAN AND PIT DETAILS

SHEET: **YS3.2**