EXISTING CONDITIONS WERE TAKEN FROM ORIGINAL DRAWINGS AND MAY NOT REFLECT EXACT "AS-BUILT" CONDITIONS. CONTRACTOR SHALL FIELD VERIFY ALL EXISTING CONDITIONS PRIOR TO SUBMITTING FINAL BIDS. CONTRACTOR SHALL CAREFULLY COORDINATE NEW WORK AND DEMOLITION WITH ALL OTHER DISCIPLINES AND EXISTING CONDITIONS.

EACH SUBCONTRACTOR IS RESPONSIBLE FOR HAVING A THOROUGH KNOWLEDGE OF ALL DRAWINGS AND SPECIFICATIONS IN THEIR RELATED FIELD. THE FAILURE TO ACQUAINT HIMSELF WITH THIS KNOWLEDGE DOES NOT RELIEVE THE RESPONSIBILITY OF PERFORMING HIS WORK PROPERLY. NO ADDITIONAL COMPENSATION SHALL BE ALLOWED BECAUSE OF CONDITIONS THAT OCCUR DUE TO FAILURE TO FAMILIARIZE WORKERS WITH THIS KNOWLEDGE.

KEYNOTES

1. NOT USED.
2. EXISTING PIPING AND PIPING ACCESSORIES TO REMAIN UNLESS SHOWN OTHERWISE. FIELD VERIFY EXACT LOCATION.
3. NOT USED.
4. REMOVE AIR PIPING AS NECESSARY TO DEMO WALL. REATTACH AND RE-USE EQUIPMENT AND PIPING WHERE POSSIBLE TO MAINTAIN OUTLETS ON COLUMN.
5. NOT USED.

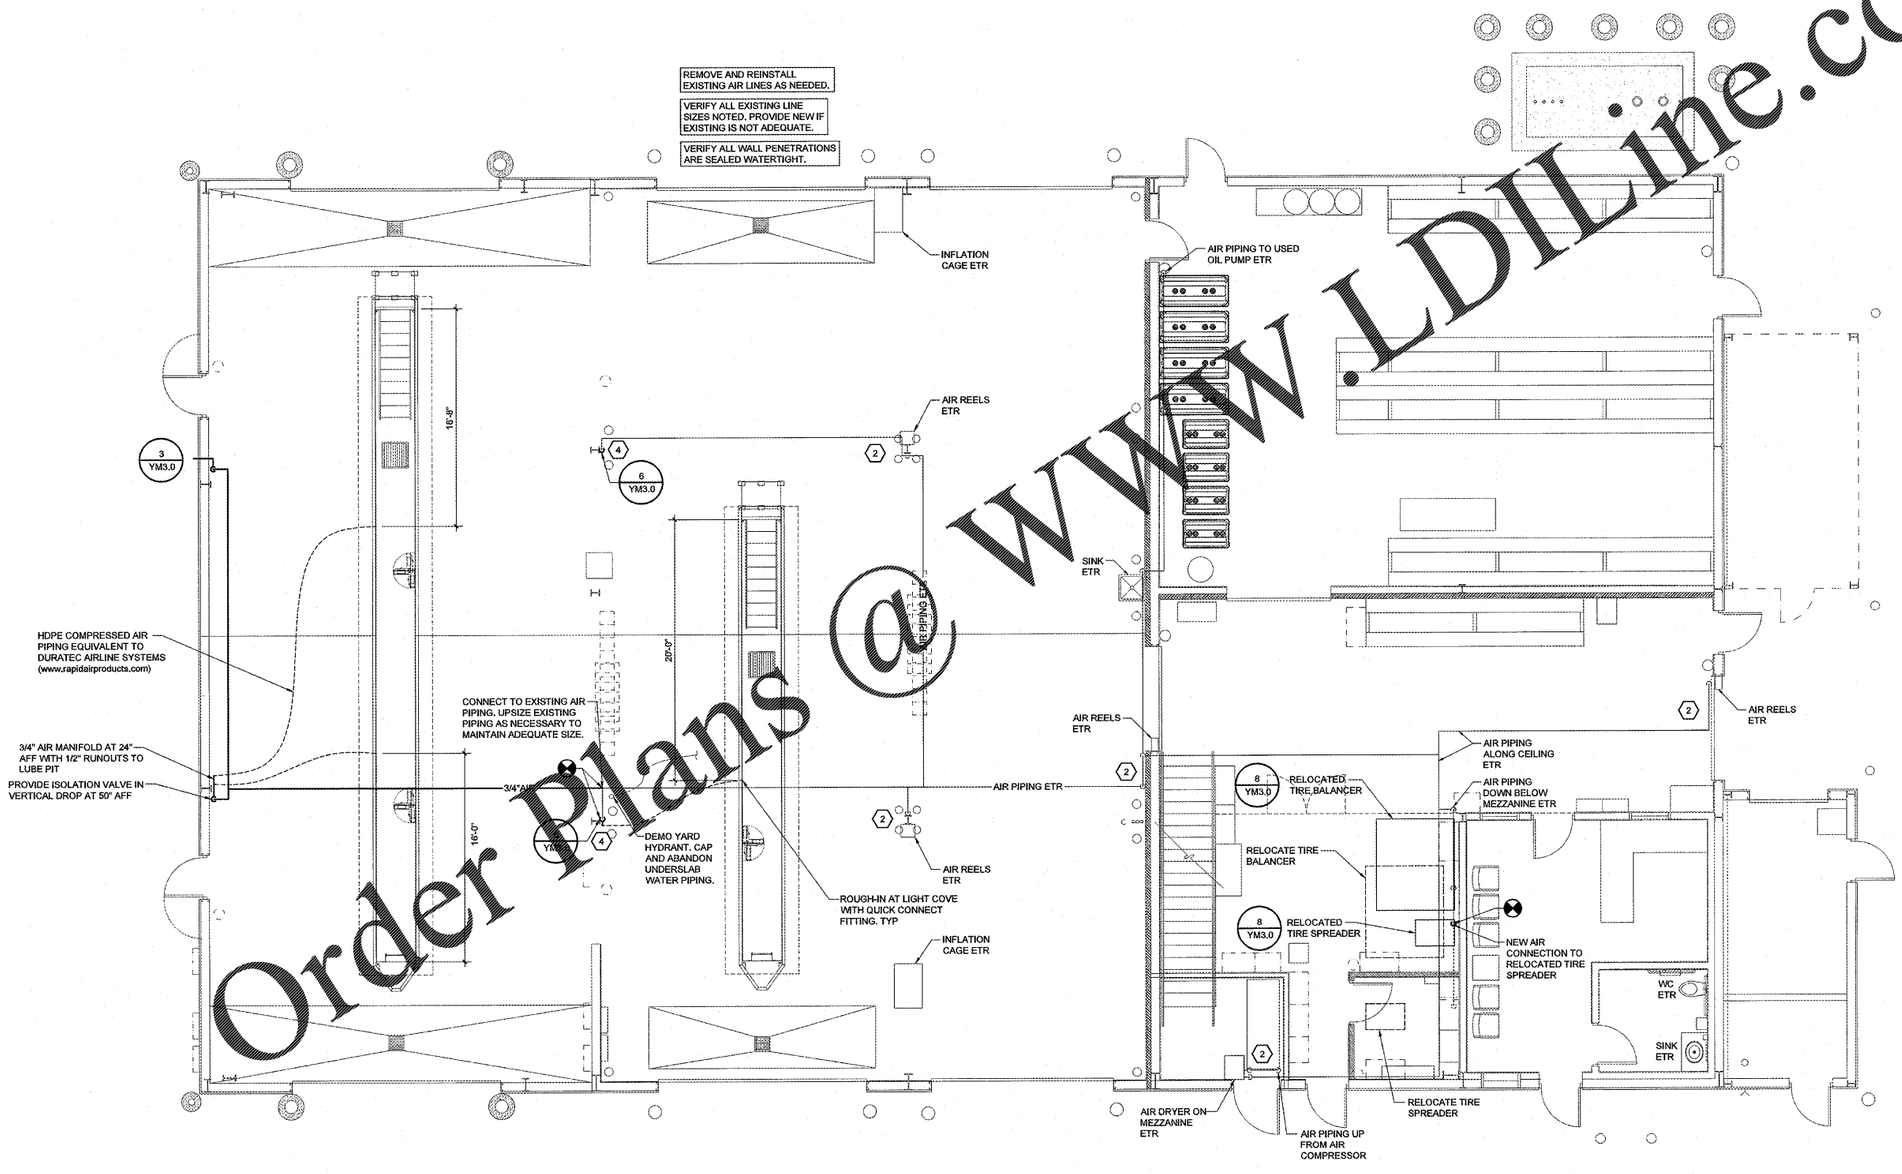

1 AIR AND WATER PLAN
SCALE: 3/16"=1'-0"

Order Plans @ WWW.LDILine.com

HFA ARCHITECTS ENGINEERS INTERIORS
HARRISON FRENCH & ASSOCIATES, LTD
1705 S. Walton Blvd., Suite 3
Bentonville, Arkansas 72712
t 479.273.7780
f 888.520.9685
www.hfa-ae.com

STIPULATION FOR REUSE
THE DRAWINGS AND SPECIFICATIONS AND COPYRIGHTS THEREON ARE THE PROPERTY OF HARRISON FRENCH & ASSOCIATES, LTD. AND SHALL NOT BE USED BY ANY PERSON OR ENTITY FOR ANY PURPOSE WHATSOEVER WITHOUT THE WRITTEN PERMISSION OF HARRISON FRENCH & ASSOCIATES, LTD. VISUAL CONTACT WITH THESE DRAWINGS OR SPECIFICATIONS SHALL CONSTITUTE PRIMA FACIE EVIDENCE OF ACCEPTANCE OF THESE RESTRICTIONS. ANY PUBLISHED OR UNPUBLISHED WORK BY HARRISON FRENCH & ASSOCIATES, LTD. IS PROTECTED UNDER FEDERAL COPYRIGHT LAWS. ALL RIGHTS RESERVED. THIS WORK SHALL NOT BE DISCLOSED TO OTHERS OR USED BY ANYONE FOR ANY PURPOSE, NOR SHALL IT BE USED IN PART OR AS A WHOLE FOR ANY PROJECT BY OWNERS OR OTHERS ON PROJECTS NOT DESIGNED BY HARRISON FRENCH & ASSOCIATES, LTD. WITHOUT THE PRIOR AGREEMENT IN WRITING AND ADEQUATE COMPENSATION TO HARRISON FRENCH & ASSOCIATES, LTD. ANY UNAUTHORIZED USE SHALL BE AT THE RECIPIENT'S SOLE RISK AND WITHOUT LIABILITY TO HARRISON FRENCH & ASSOCIATES, LTD. ANY AUTHORIZED USE SHALL BE AT THE RECIPIENT'S SOLE RISK AND WITHOUT LIABILITY