Order Plans @ WWW.LDILine.com

center for innovative structures, inc.
4744 S. Manhattan Ave
Tampa, FL 33611
T: 813.413.0311
F: 813.474.9502
Structural Engineers
Van Gladfelter PE 23130
NSO 2661

MTL. STUD WELDING NOTE:

WELD TRUSS w/ 3/32" OR 1/8" AWS TYPE E4013 OR 7014 ROD WITH A WELDING HEAT OF 60-130 AMPERES DEPENDING ON GAGE OF MATERIAL AND FIT.

COORDINATE ALL SOFFIT HEIGHTS AND SECTIONS w/ ARCH

COORDINATE ALL DIMENSIONS w/ ARCHITECTURAL DRAWINGS

SEE ARCH FOR SHEATHING

METAL STUDS FASTENING NOTES (UNO.)

1. METAL STUDS SHALL BE CONNECTED TO STRUCTURAL STEEL w/ (2) @.177" ø PDX's
2. METAL STUDS SHALL BE CONNECTED TO METAL STUDS / CLIP ANGLES w/ MIN. (4) NO. 12-14 SCREWS
3. CONTINUOUS TRACK SHALL BE CONNECTED TO STRUCTURAL STEEL w/ (2) @.177" ø PDX's AT 24" O.C.
4. CONTINUOUS TRACK / STUDS SHALL BE CONNECTED TO CMU w/ (2) 1/4" ø TAPCONS AT 24" O.C.
5. CONNECT SHEATHING TO METAL STUDS w/ NO. 12-14 SCREWS AT 6" O.C.
6. 14 GA. CLIP ANGLES SHALL BE CONNECTED TO CMU w/ (2) 1/4" ø TAPCONS

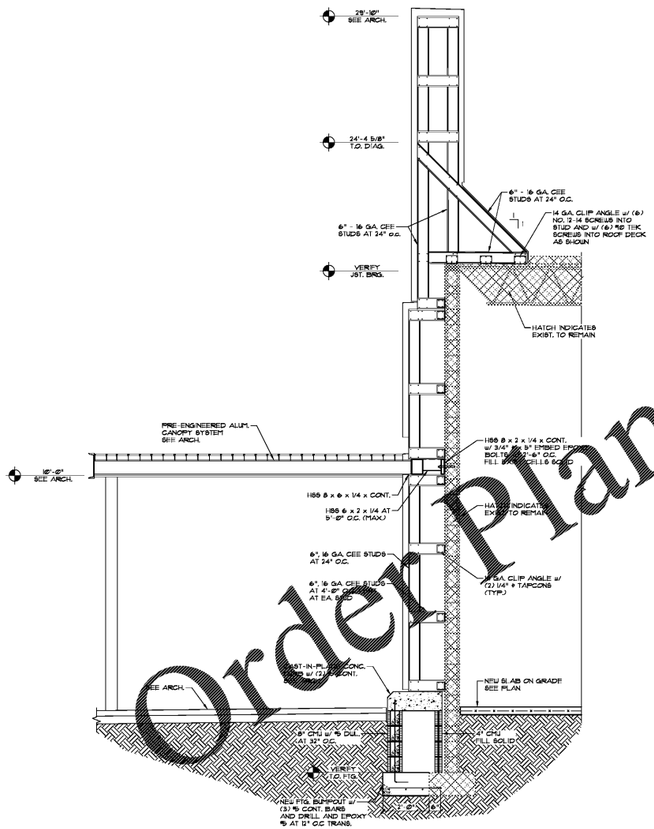

1 SECTION
S-32 SCALE: 1/2" = 1'-0"

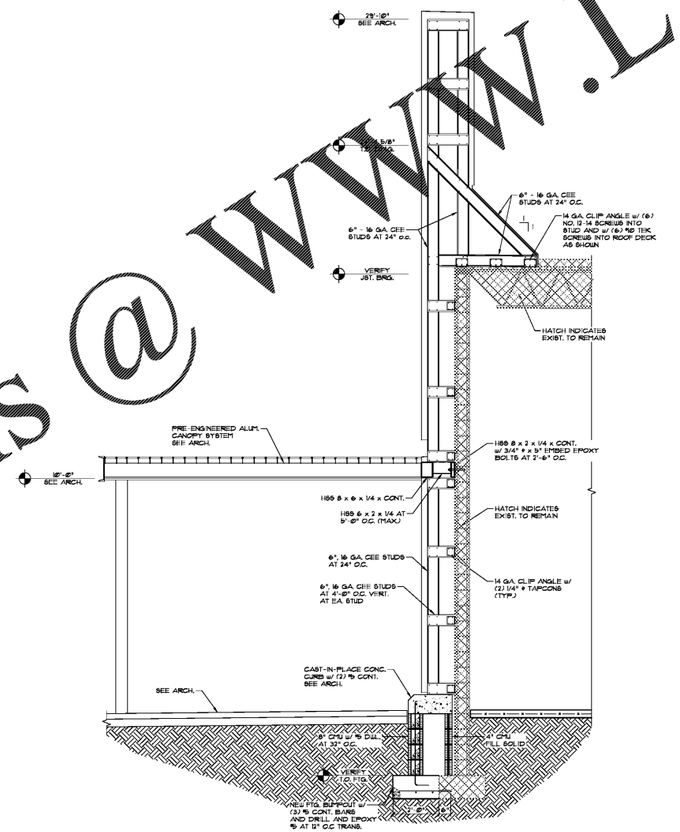

2 SECTION
S-32 SCALE: 1/2" = 1'-0"

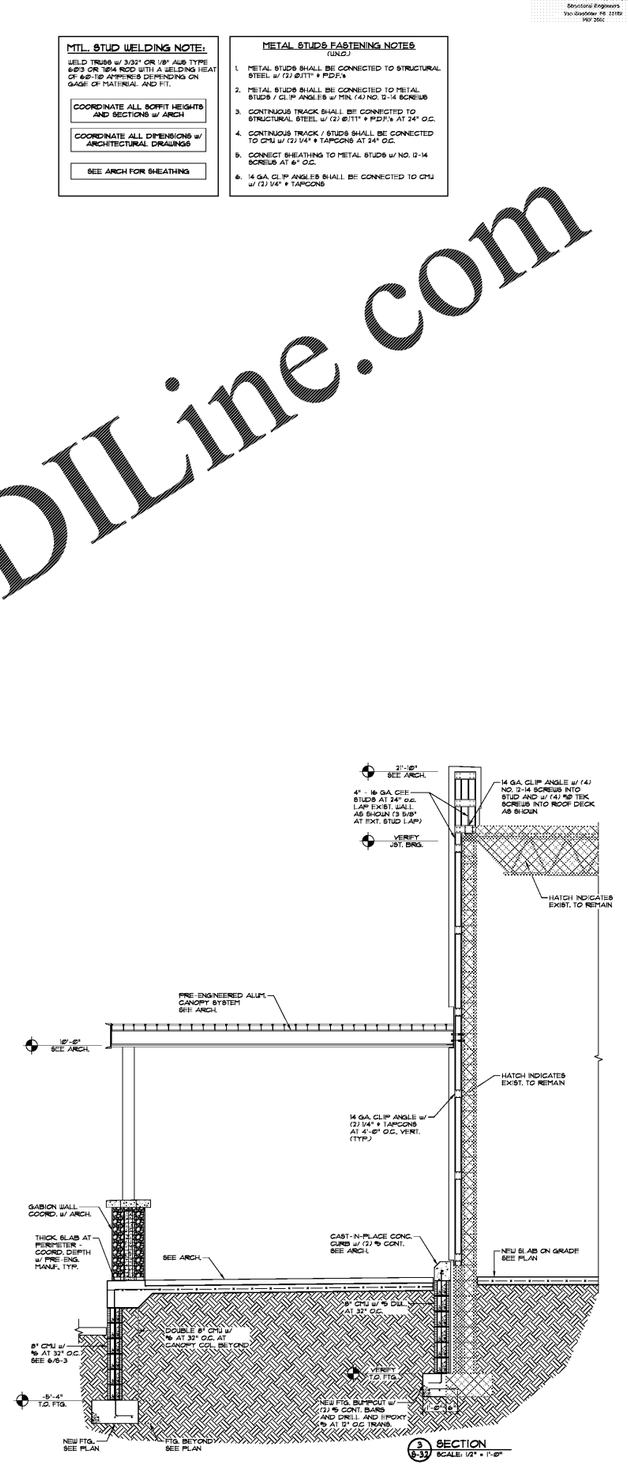

3 SECTION
S-32 SCALE: 1/2" = 1'-0"

THE DESIGNS, IDEAS, PLANS, SPECIFICATIONS, DETAILS, & OTHER INFORMATION CONTAINED HEREIN ARE THE EXCLUSIVE PROPERTY OF FISHER AND ASSOCIATES, LLC. AND SHALL NOT BE USED IN WHOLE OR IN PART FOR ANY PURPOSE WITHOUT THE EXPRESS WRITTEN CONSENT OF FISHER AND ASSOCIATES, LLC. ALL COMMON LAW, STATUTORY AND OTHER RESERVED RIGHTS, INCLUDING COPYRIGHT, ARE HEREBY RESERVED.

THE "AS BUILT" SET OF WORKSHEETS, THE SPECIFICATIONS AND DATA CONTAINED HEREIN SHALL NOT BE USED BY THE APPROVING AUTHORITY FOR ANY PURPOSE WITHOUT THE EXPRESS WRITTEN CONSENT OF FISHER AND ASSOCIATES, LLC.

PUBLIX PROTOTYPE
BASIS OF DESIGN
20M
EXPANDED
RECEIVED: 07.14.18

CORPORATE OFFICES, FACILITIES DESIGN
BOX 407, LAKELAND, FL 33802
(863) 688-1188
PHYSICAL ADDRESS:
3300 AIRPORT RD., LAKELAND, FL 33811

Publix SUPER MARKETS

FISHER AND ASSOCIATES, LLC.
ARCHITECTS
PLANNERS
INTERIOR DESIGNERS
LANDSCAPE ARCHITECTS
2255 BELLEAIR RD. CLEARWATER, FL. 33764 727.461.4656

WALL SECTIONS
EAST COBB PUBLIX - #1745
EAST COBB CROSSING SHOPPING CENTER
ROSEWELL ROAD
MARIETTA, GA 30062

RELEASED FOR:	
BID	
PERMIT	07/16/20
CONSTR.	

REVISIONS:

VAN GLADFELTER
PE23130

S-3.2

Issue Date: 04-01-20
Project No.: 20-133