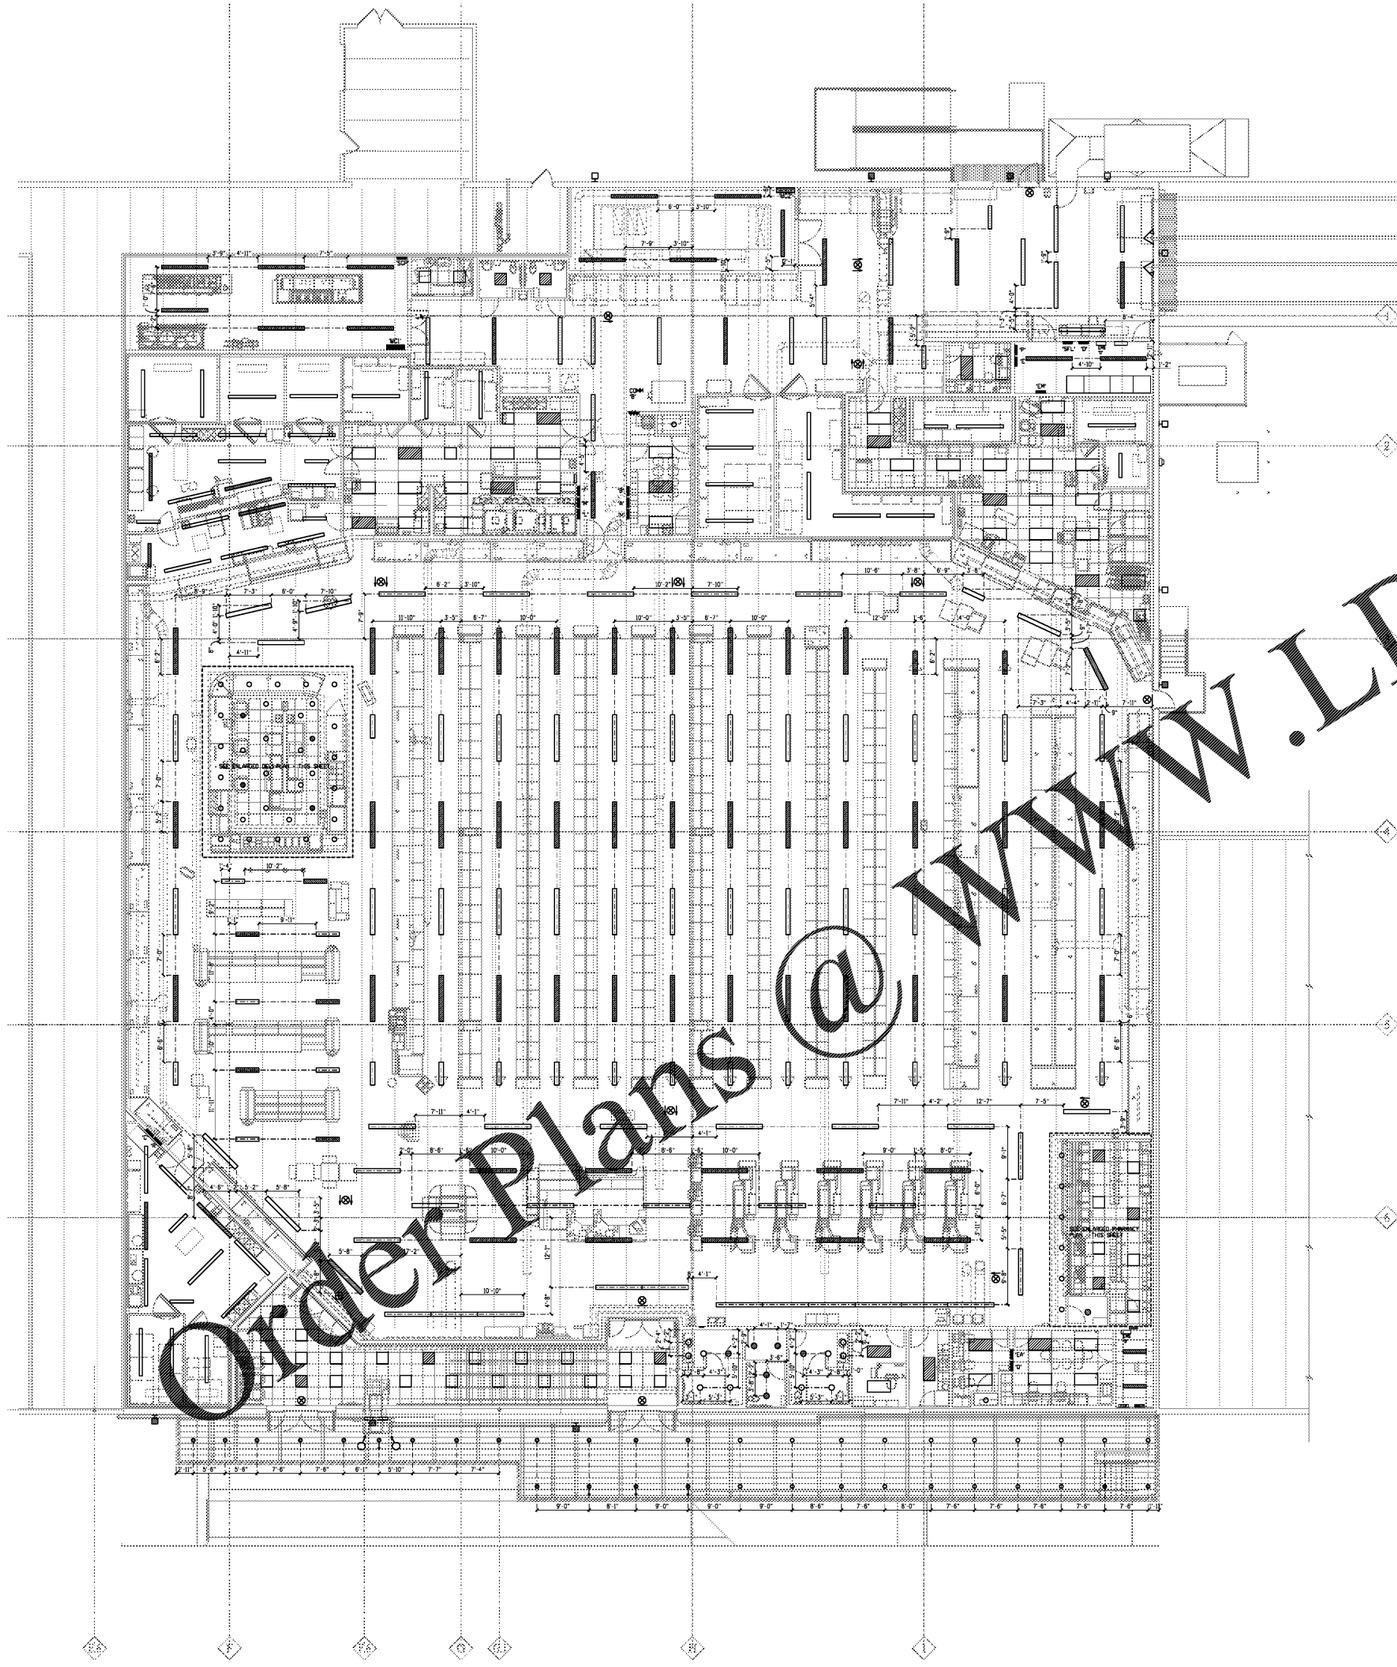

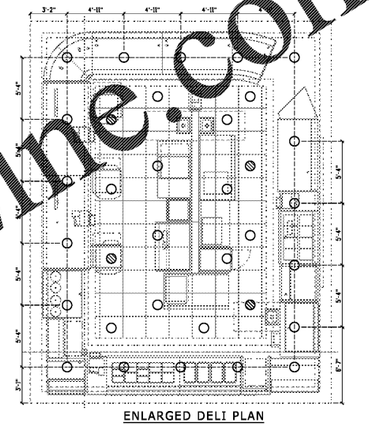

ENLARGED DELI PLAN
SCALE:1/4"=1'-0"

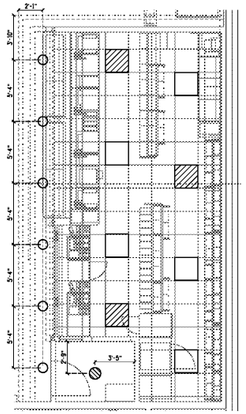

ENLARGED PHARMACY PLAN
SCALE:1/4"=1'-0"

SCALE = 1/8" = 1'-0"

Order Plans @ WWW.LDILine.com

APOLLO ENGINEERING, LLC
CONSULTING ENGINEERS
FEP000833
6544 U.S. Hwy 41 North, Suite 9099, Apollo Beach, FL 33572
Phone: 813.308.0903 / Fax: 813.308.3805
Job # 19113
Copyright 2020 - All rights reserved.

THE DRAWINGS AND ALL INFORMATION CONTAINED HEREIN IS THE EXCLUSIVE PROPERTY OF FISHER AND ASSOCIATES, P.A. AND SHALL NOT BE REPRODUCED IN WHOLE OR IN PART OR USED IN ANY WAY WITHOUT THE EXPRESS WRITTEN CONSENT OF FISHER AND ASSOCIATES, P.A. ANY UNAUTHORIZED USE OF THESE DRAWINGS WILL BE AT THE USER'S SOLE RISK AND WITHOUT LIABILITY TO FISHER AND ASSOCIATES, P.A. UNDER COPYRIGHT AND OTHER LAWS.
© FISHER AND ASSOCIATES, P.A. ARCHITECTS, PLANNERS, INTERIOR DESIGNERS, MIAMI, FLORIDA

PUBLIX PROTOTYPE
BASIS OF DESIGN
20M
EXPANDED
RECEIVED: 06.14.18

CORPORATE OFFICES, FACILITIES DESIGN
BOX 407, LAKELAND, FL 33802
(863) 680-5295
PHYSICAL ADDRESS:
3300 AIRPORT RD., LAKELAND, FL. 33811

Publix SUPER MARKETS

FISHER AND ASSOCIATES, L.L.C.
ARCHITECTS
PLANNERS
INTERIOR DESIGNERS
MIAMI, FLORIDA
255 BELLEAIR RD CLEARWATER, FL. 33764 727.461.4456

LIGHTING DIMENSIONS
EAST COBB PUBLIX - #1745
EAST COBB CROSSING SHOPPING CENTER
ROSEWELL ROAD
MARIETTA, GA 30062

RELEASED FOR:	
BID	
PERMIT	07/16/20
CONSTR.	

REVISIONS:

HAROLD A SCOTT
GEORGIA P.E. #027906

E-1a

Issue Date: 04-01-20
Project No.: 220006