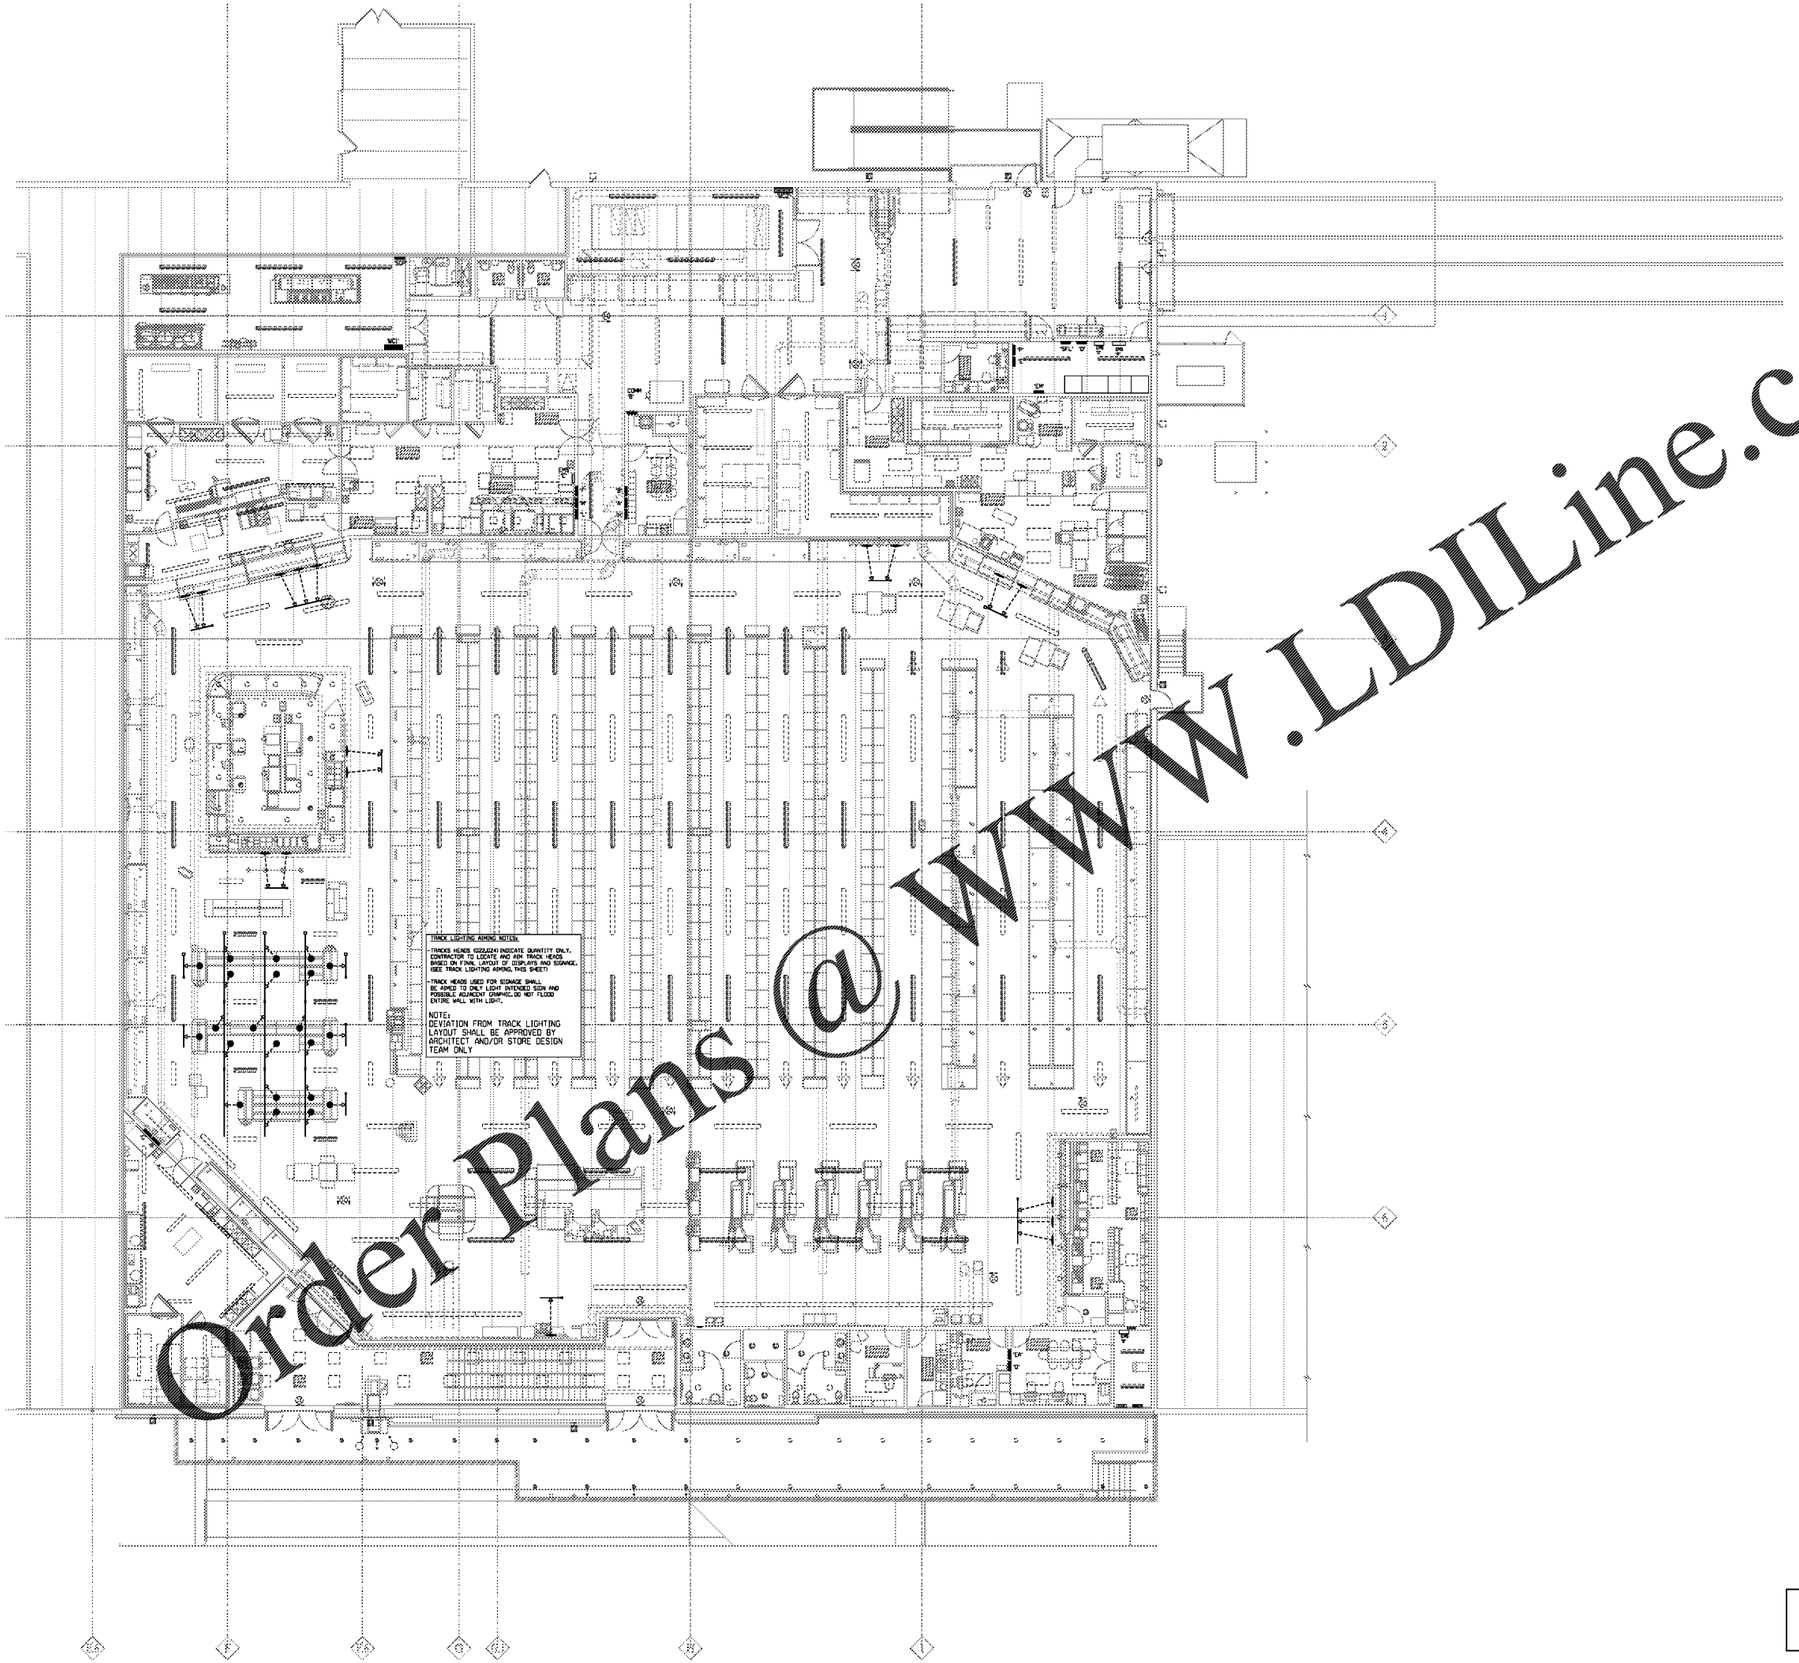


Order Plans @ WWW.LDILine.com

SCALE = 1/8" = 1'-0"

APOLLO ENGINEERING, LLC
CONSULTING ENGINEERS
FED#0056833
6544 U.S. Hwy 41 North, Suite 9099, Apollo Beach, FL 33572
Phone: 813.938.5903 / Fax: 813.936.5905
Job # 19213
Copyright 2020 - All rights reserved.

THE DESIGNS AND ALL INFORMATION CONTAINED HEREIN IS THE EXCLUSIVE PROPERTY OF FISHER AND ASSOCIATES AND SHALL NOT BE REPRODUCED IN WHOLE OR IN PART OR USED IN ANY WAY WITHOUT THE WRITTEN CONSENT OF FISHER AND ASSOCIATES, L.L.C. ALL RIGHTS RESERVED. THESE DRAWINGS ARE NOT TO BE USED FOR ANY PROJECT OTHER THAN THE ONE SPECIFICALLY INDICATED HEREIN AND SHALL NOT BE LOANED, COPIED OR DISCLOSED WITHOUT WRITTEN CONSENT.

IT IS THE DUTY OF ANY INTERESTED PARTY TO REPORT ANY AMBIGUITY, DISCREPANCY, OMISSION, OR CONFLICT AS SOON AS IT IS DISCOVERED.

PUBLIX PROTOTYPE
BASIS OF DESIGN
20M
EXPANDED
RECEIVED: 06.14.18

CORPORATE OFFICES, FACILITIES DESIGN
BOX 407, LAKELAND, FL 33802
(863) 680-5295
PHYSICAL ADDRESS:
3300 AIRPORT RD., LAKELAND, FL. 33811

Publix
SUPER MARKETS

FISHER AND ASSOCIATES, L.L.C.
ARCHITECTS
PLANNERS
INTERIOR DESIGNERS
LANDSCAPE ARCHITECTS
2555 BELLEAIR RD. CLEARWATER, FL. 33764 727.461.4456

# ELECTRICAL TRACK LIGHTING AIMING GUIDE

**EAST COBB PUBLIX - #1745**
**EAST COBB CROSSING SHOPPING CENTER**
**ROSEWELL ROAD**
**MARIETTA, GA. 30062**

| RELEASED FOR: | |
|---|---|
| BID | |
| PERMIT | 07/16/20 |
| CONSTR. | |

REVISIONS:

HAROLD A SCOTT
GEORGIA P.E. #027906

E-2a

Issue Date: 04-01-20
Project No.: 220006