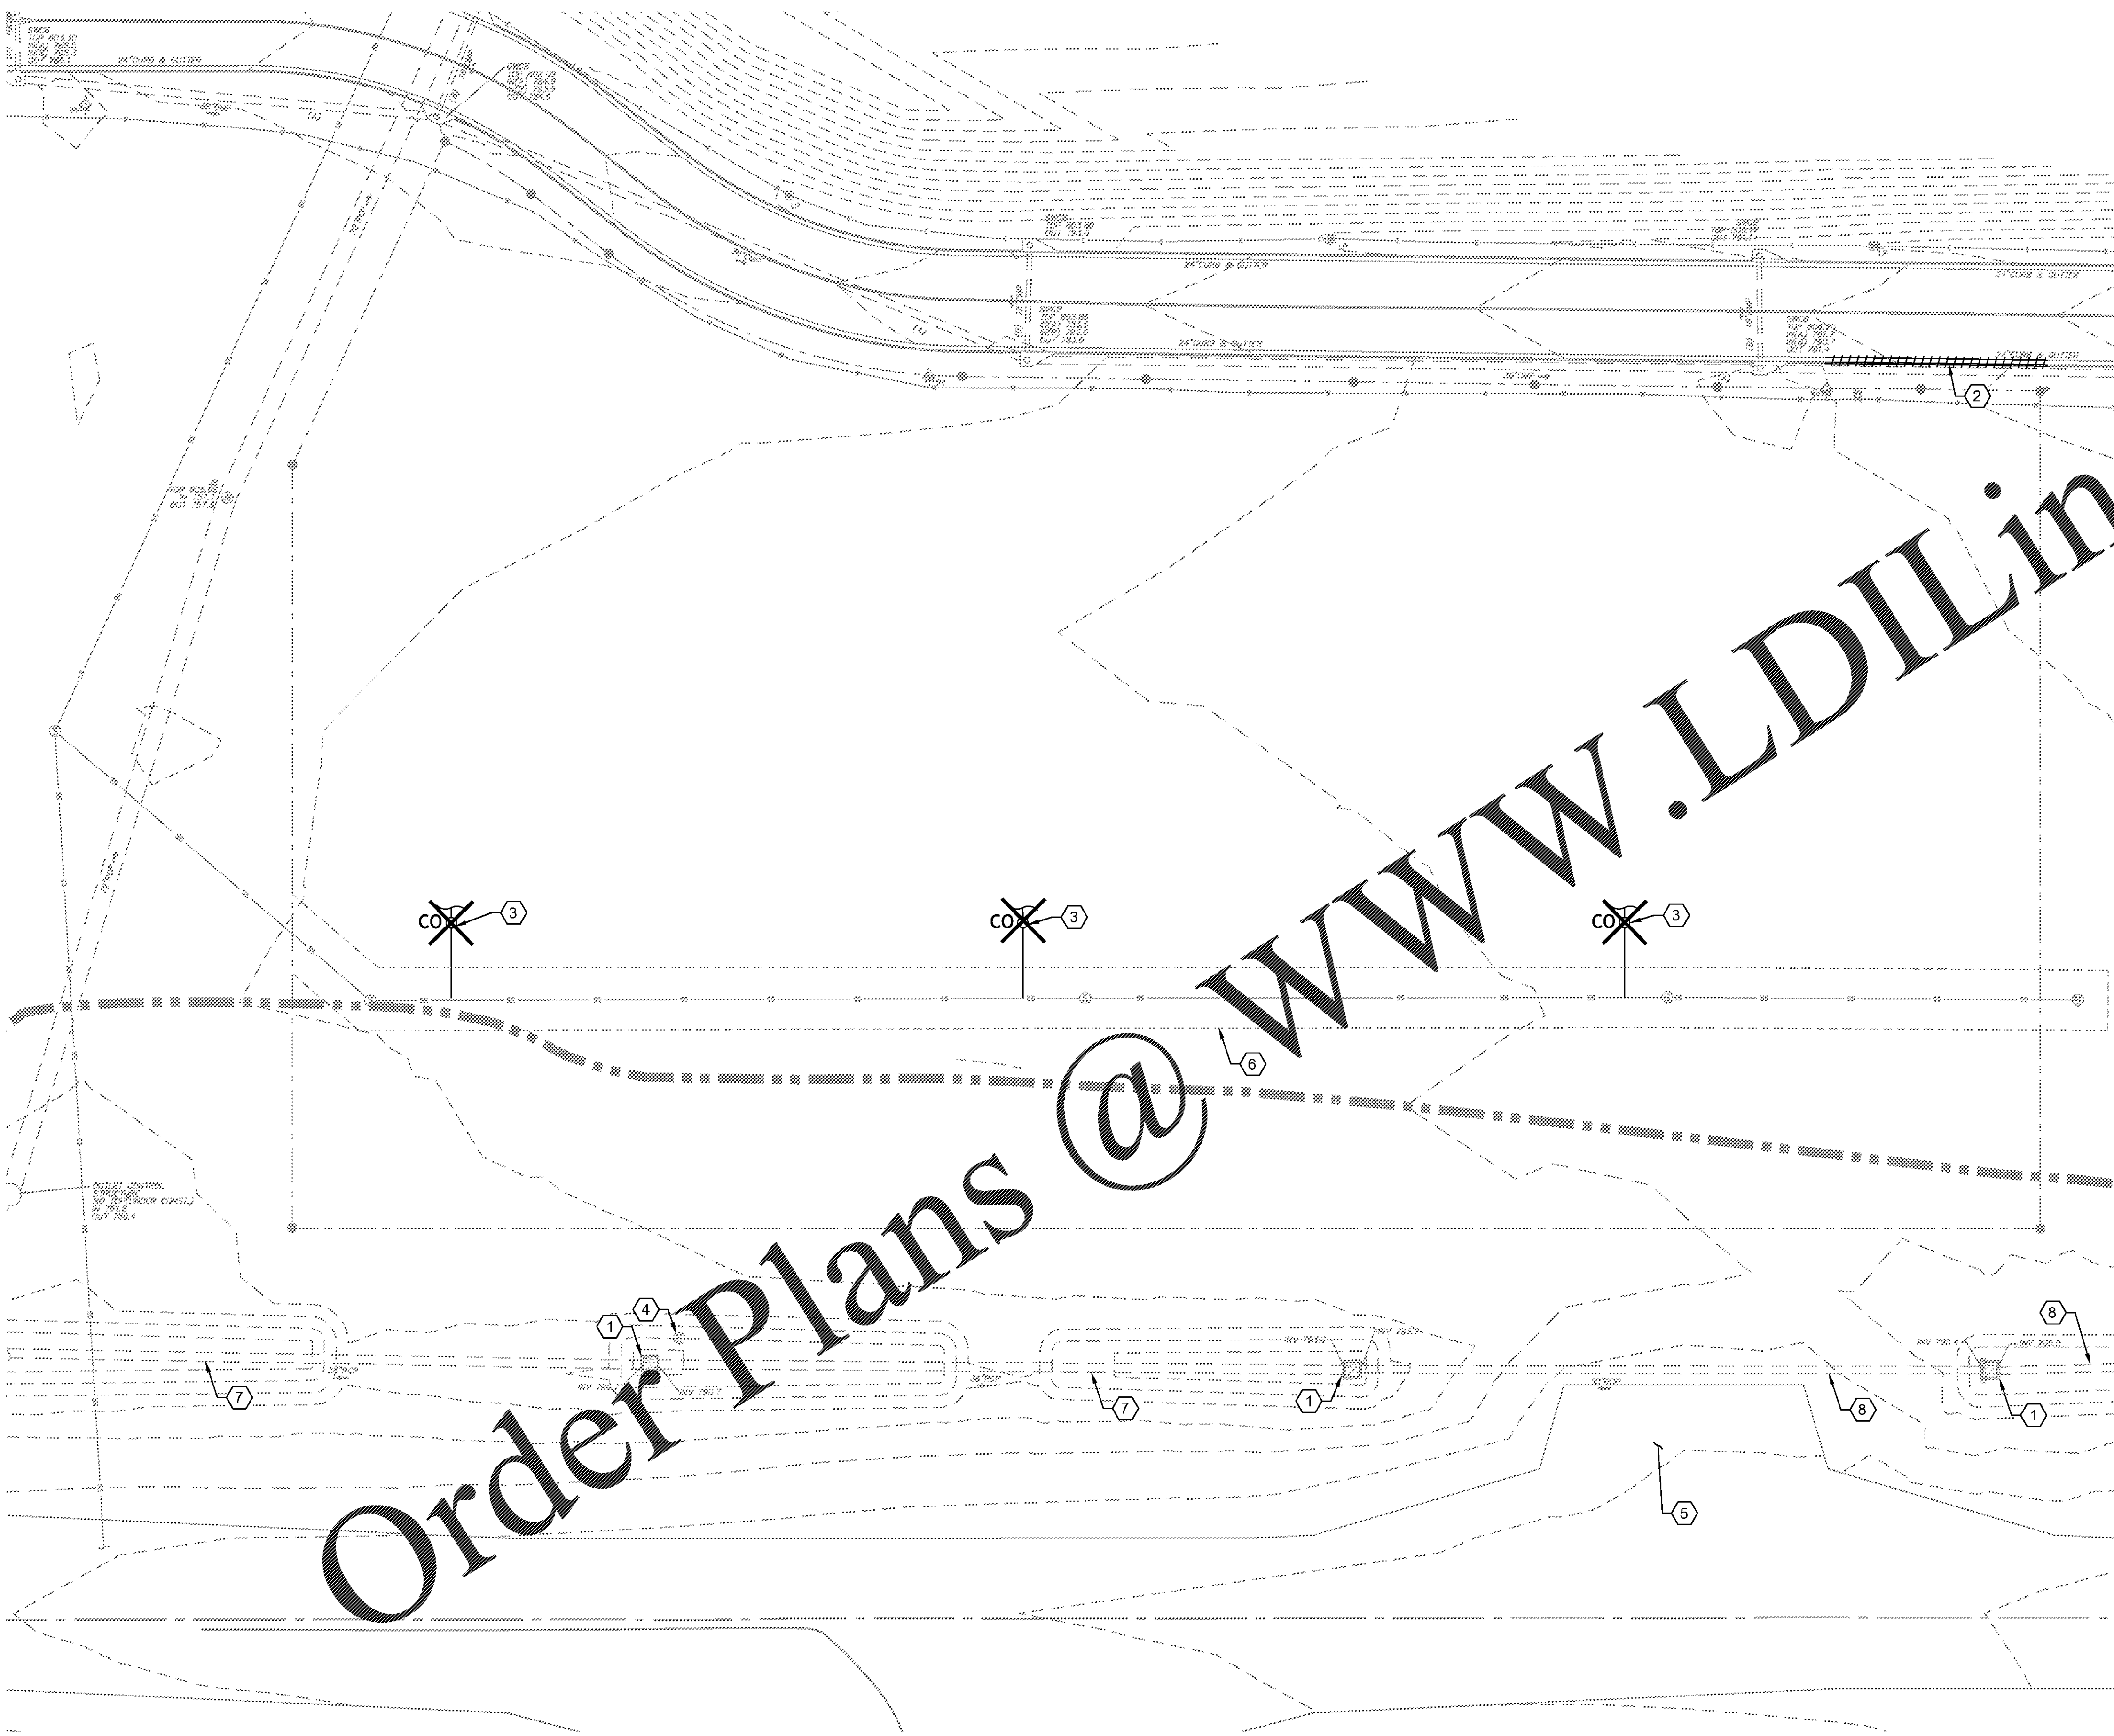

Order Plans @ WWW.LDIILine.com

A1 EXISTING CONDITIONS & DEMOLITION PLAN

SCALE: 1" = 30'

0 15' 30' 60' 90'

NORTH

SHEET NOTES:

1. REFER TO SHEET C-001 FOR GENERAL CIVIL NOTES, LEGENDS, AND ABBREVIATIONS.
2. THIS SHEET IS PART OF A MULTI-SHEET SET OF CONSTRUCTION PLANS AND SHALL BE READ WITH THE FULL SET TO BEST ENSURE PROPER INTERPRETATION.

KEYNOTES:

1. STORM STRUCTURE UNDER CONSTRUCTION BY OTHERS.
2. DEMOLISH AND REMOVE EXISTING CURB AND GUTTER WITHIN LIMITS SHOWN.
3. REMOVE CLEANOUT. MECHANICALLY PLUG EXISTING SANITARY SEWER LINE.
4. SANITARY SEWER MANHOLE IDENTIFIED BY SURVEY NOT SHOWN ON CONSTRUCTION PLANS FOR NORTH TERMINAL AREA PROJECT. VERIFY IN FIELD.
5. TAXILANE CONNECTOR UNDER CONSTRUCTION BY OTHERS.
6. EXISTING 20' WIDE SANITARY SEWER EASEMENT.
7. 36' RCP UNDER CONSTRUCTION BY OTHERS.
8. 30" RCP UNDER CONSTRUCTION BY OTHERS.

LEGEND:

DIVISION BETWEEN EXISTING CONDITIONS OBTAINED FROM SURVEY AND PROPOSED CONDITIONS IN NORTH TERMINAL AREA CONSTRUCTION PLANS

DEMOLISH LINEAR SITE FEATURE

DEMOLISH SITE FEATURE

NORFOLK SOUTHERN

MARK	DESCRIPTION	DATE

DESIGNED BY: KS
DRAWN BY: KS
CHECKED BY: AS
SUBMITTED BY: EA
ISSUED FOR CONSTRUCTION: DD-MMM-YYYY

OWNERS REPRESENTATIVE: KENDALL D. HEARN, AIA
OCCUPANCY CLASSIFICATION: BUSINESS (B) AND STORAGE (S1)*
TYPE OF CONSTRUCTION: TYPE II-B - NONCOMBUSTIBLE
* PER NFPA 409; A 2-HR SEPARATION IS PROVIDED BETWEEN THE HANGAR AND THE OFFICE

NORFOLK SOUTHERN CORP.
1200 PEACHTREE STREET, NE
ATLANTA, GEORGIA 30309

POND
3500 Parkway Lane, Suite 500
Peachtree Corners, GA 30092
Phone (678) 336-7740
Fax (678) 336-7744
JOB NO. 1190557

CORPORATE AIRCRAFT HANGAR FOR NORFOLK SOUTHERN CORPORATION
FULTON COUNTY AIRPORT - BROWN FIELD (FTY)
3952 AVIATION CIRCLE, SUITE 200
ATLANTA, GEORGIA 30336

EXISTING CONDITIONS & DEMOLITION PLAN

SHEET ID

CD101

7/13/2020 7:14:01 AM X:\FY19\1190557\04.CAD BIM\04.02.CAD\CD101

Copyright © 2020 by Pond & Company. All rights reserved. No copying or duplication of these documents is allowed without the express written agreement of Pond & Company.

CONSTRUCTION DOCUMENTS