SHEET NOTES:

1. REFER TO SHEET C-001 FOR GENERAL CIVIL NOTES, LEGENDS, AND ABBREVIATIONS.
2. THIS SHEET IS PART OF A MULTI-SHEET SET OF CONSTRUCTION PLANS AND SHALL BE READ WITH THE FULL SET TO BEST ENSURE PROPER INTERPRETATION.
3. SEE DETAIL A1/C-502 FOR PAVEMENT JOINT DETAILS.

LEGEND:

R	REINFORCED PCC PAVEMENT
C	CONTRACTION JOINT
D	CONSTRUCTION JOINT
RF	RIGID/FLEXIBLE PAVEMENT JOINT
E	THICKENED EDGE EXPANSION JOINT
B	BITUMINOUS BUTT JOINT
=	NO. 6 DEFORMED TIE BAR

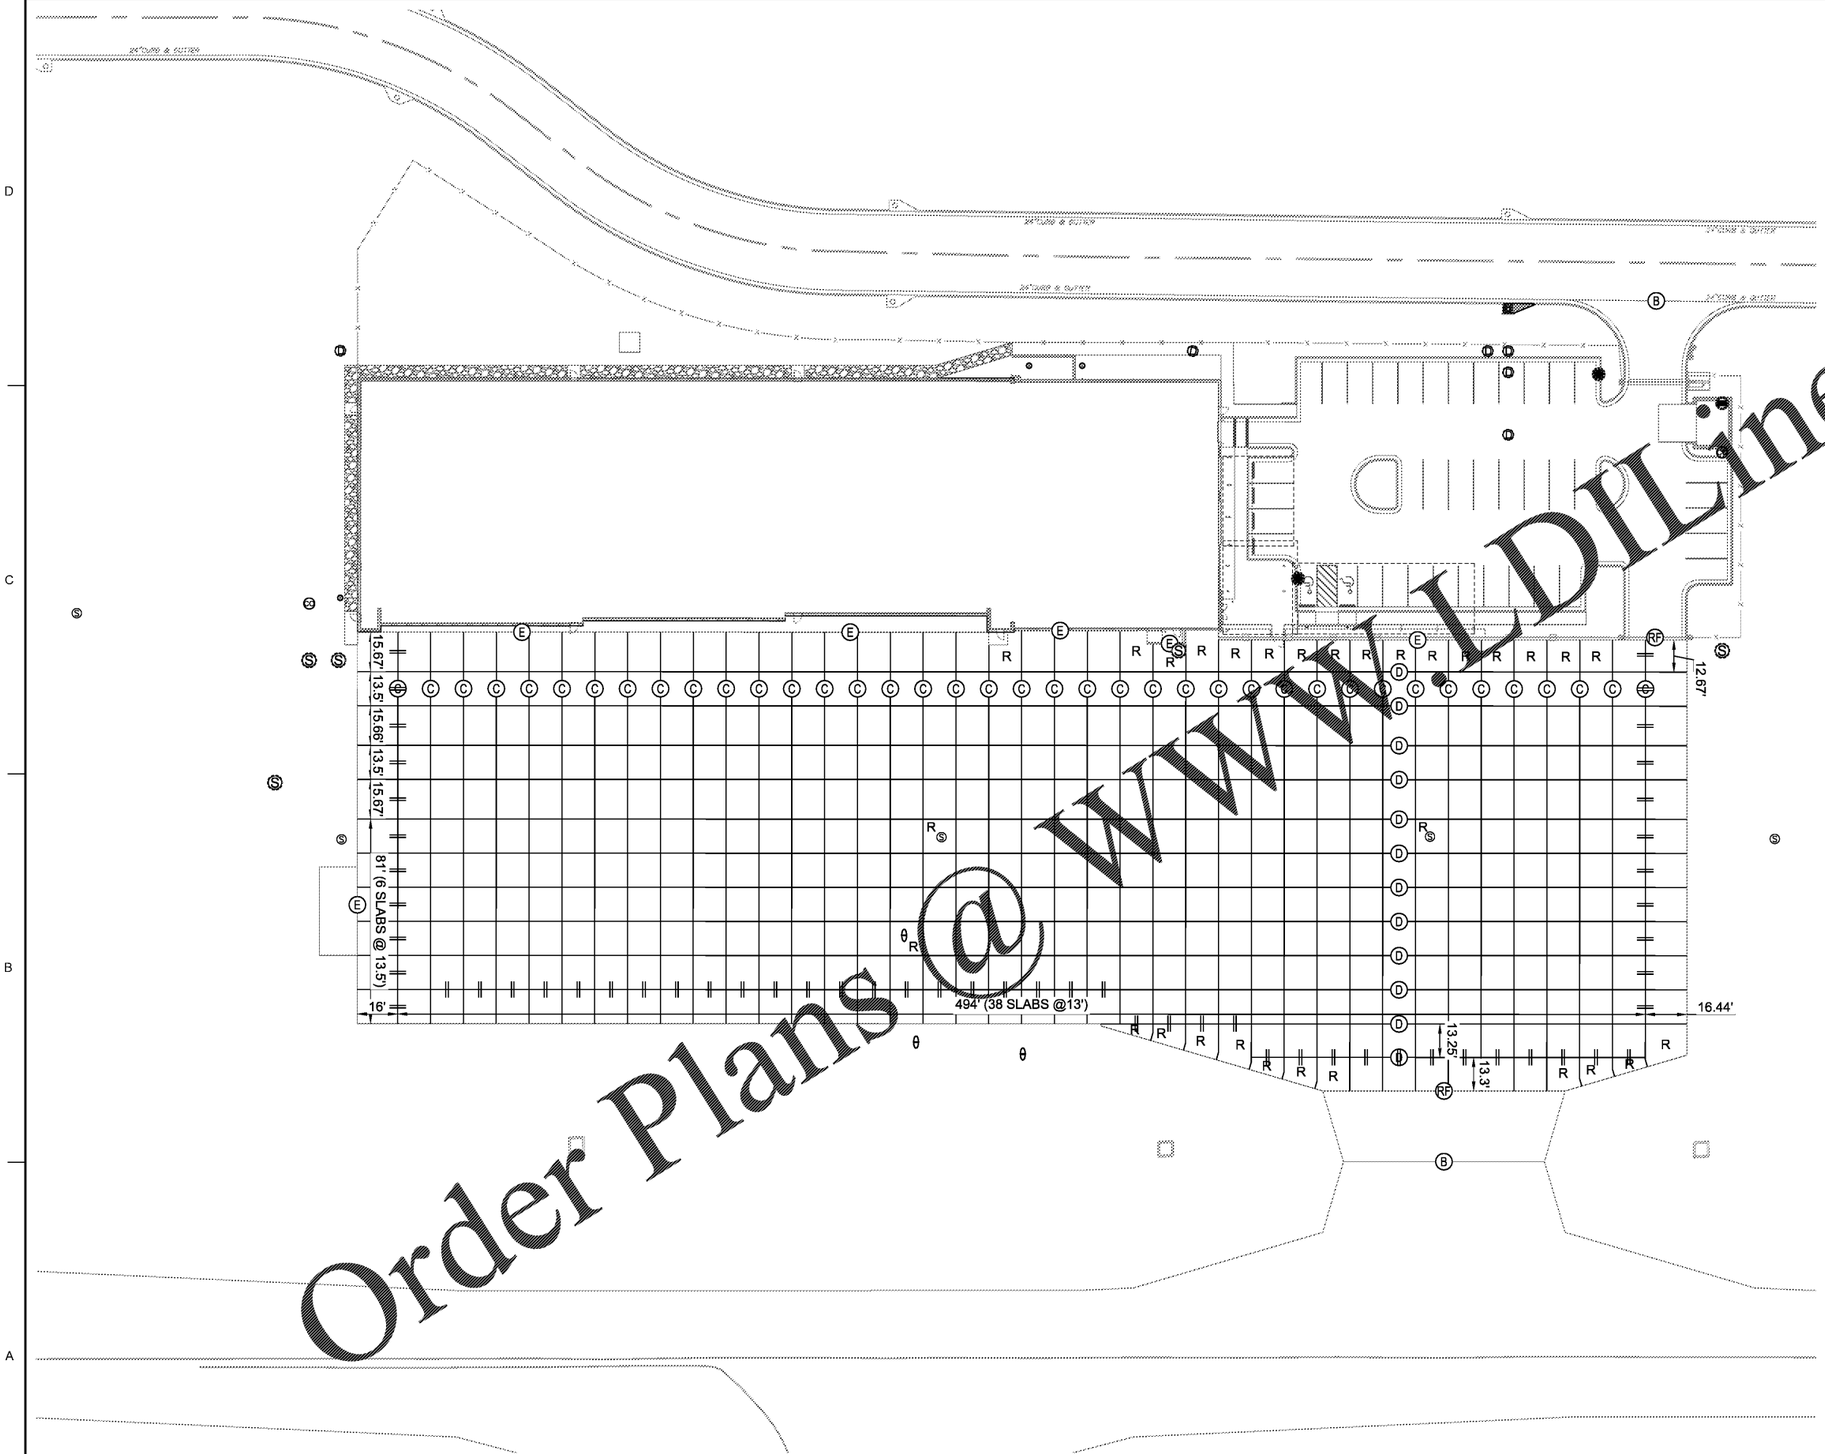

A1 PAVEMENT JOINT LAYOUT PLAN
SCALE: 1" = 30'

NORTH

0 15' 30' 60' 90'

Order Plans @ WWW.LDLine.com

NORFOLK SOUTHERN

MARK	DESCRIPTION	DATE

DESIGNED BY: KS
DRAWN BY: KS
CHECKED BY: AS
SUBMITTED BY: SA
ISSUED FOR CONSTRUCTION (DD/MM/YYYY)

PRINTED VERSIONS OF THIS DRAWING ARE NOT CONTROLLED. REFER TO ELECTRONIC VERSION FOR CURRENT REVISION.

OCCUPANCY CLASSIFICATION: BUSINESS (B) AND STORAGE (S1)*

TYPE OF CONSTRUCTION: TYPE II-B - NONCOMBUSTIBLE

*TENANT FUEL FARM SEPARATION IS PROVIDED BY THE TENANT AND THE OWNER.

NORFOLK SOUTHERN CORP.
1200 PEACHTREE STREET, NE
ATLANTA, GEORGIA 30309

POND
3000 Pinnacle Way, Suite 500
Peachtree Corners, GA 30092
Phone (678) 336-2570
Fax (678) 336-2744
GA LIC# 1205257

CORPORATE AIRCRAFT HANGAR FOR NORFOLK SOUTHERN CORPORATION
FULTON COUNTY AIRPORT - BROWN FIELD (FTY)
3967 AVIATION CIRCLE, SW, 30336
ATLANTA, GEORGIA 30336

PAVEMENT JOINT LAYOUT PLAN

SHEET ID
CS103

Copyright © 2020 by Pond & Company. All rights reserved. No copying or duplication of these documents is allowed without the express written agreement of Pond & Company.

CONSTRUCTION DOCUMENTS

7/13/2020 7:15:07 AM X:\FY19\119055704.CAD B\M\04 02.CAD\CP401