SHEET NOTES:

1. REFER TO SHEET C-001 FOR GENERAL CIVIL NOTES, LEGENDS, AND ABBREVIATIONS.
2. THIS SHEET IS PART OF A MULTI-SHEET SET OF CONSTRUCTION PLANS AND SHALL BE READ WITH THE FULL SET TO BEST ENSURE PROPER INTERPRETATION.

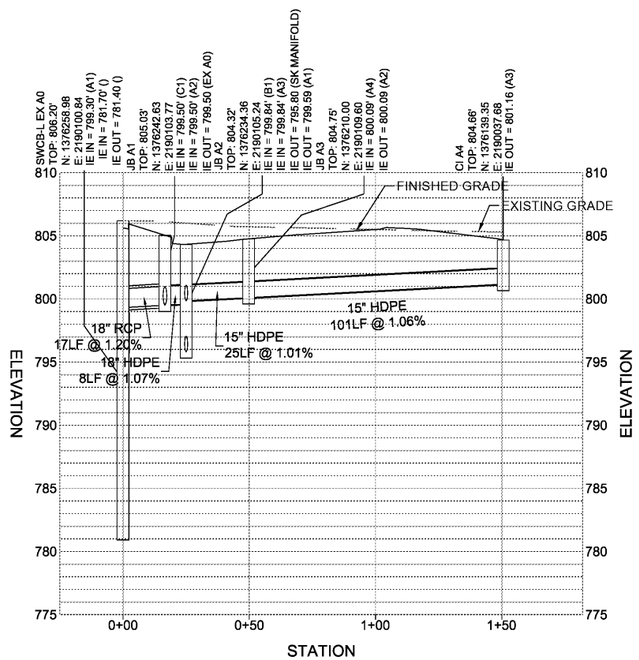

EX A0 - A4 PROFILE
HORZ. SCALE 1"= 30'
VERT. SCALE 1"= 6'

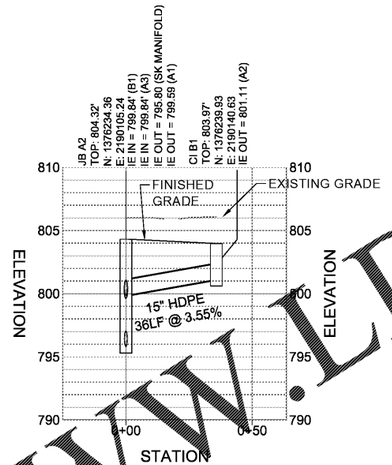

A2 - B1 PROFILE
HORZ. SCALE 1"= 30'
VERT. SCALE 1"= 6'

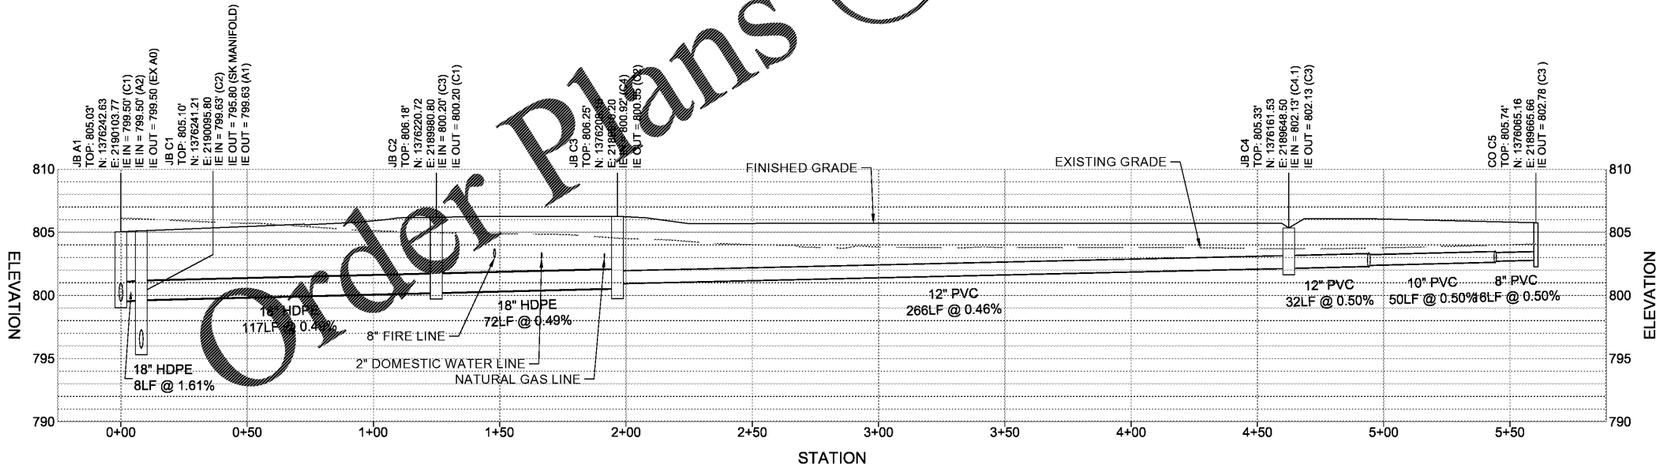

A1 - C4 PROFILE
HORZ. SCALE 1"= 30'
VERT. SCALE 1"= 6'

Order Plans @ WWW.LDILine.com

NORFOLK SOUTHERN

MARK	DESCRIPTION	DATE

DESIGNED BY: KS
DRAWN BY: KS
CHECKED BY: AS
SUBMITTED BY:
ISSUED FOR CONSTRUCTION
23 JUNE YYYY

PRIOR VERSIONS DATING BACK TO: DEMOLITION PLAN

OCCUPANCY CLASSIFICATION: BUSINESS (B) AND STORAGE (S)**

TYPE OF CONSTRUCTION: TYPE II-B - NONCOMBUSTIBLE

**PRESENTABLE X FOR SEPARATION DISTANCE BETWEEN THE BUILDINGS AND THE LOTS

NORFOLK SOUTHERN CORP.
1200 PEACHTREE STREET, NE
ATLANTA, GEORGIA 30309

POND
Pond & Company
Peachtree Corners, GA 30092
Phone: (770) 325-8740
Fax: (770) 325-7744
CA NO: 11000512

CORPORATE AIRCRAFT HANGAR FOR NORFOLK SOUTHERN CORPORATION
FULTON COUNTY AIRPORT - BROWN FIELD (FTY)
3860 AVIATION CIRCLE, SUITE 200
ATLANTA, GEORGIA 30336

STORM SEWER PROFILES

SHEET ID
CG201

Copyright © 2020 by Pond & Company. All rights reserved. No copying or duplication of these documents is allowed without the express written agreement of Pond & Company.

CONSTRUCTION DOCUMENTS

7/13/2020 7:16:36 AM X:\FY19\119055704\CAD BIM\04.02.CAD\CG201