SHEET NOTES:

1. REFER TO SHEET C-001 FOR GENERAL CIVIL NOTES, LEGENDS, AND ABBREVIATIONS.
2. THIS SHEET IS PART OF A MULTI-SHEET SET OF CONSTRUCTION PLANS AND SHALL BE READ WITH THE FULL SET TO BEST ENSURE PROPER INTERPRETATION.

LEGEND:

805.00 PROPOSED JOINT ELEVATION

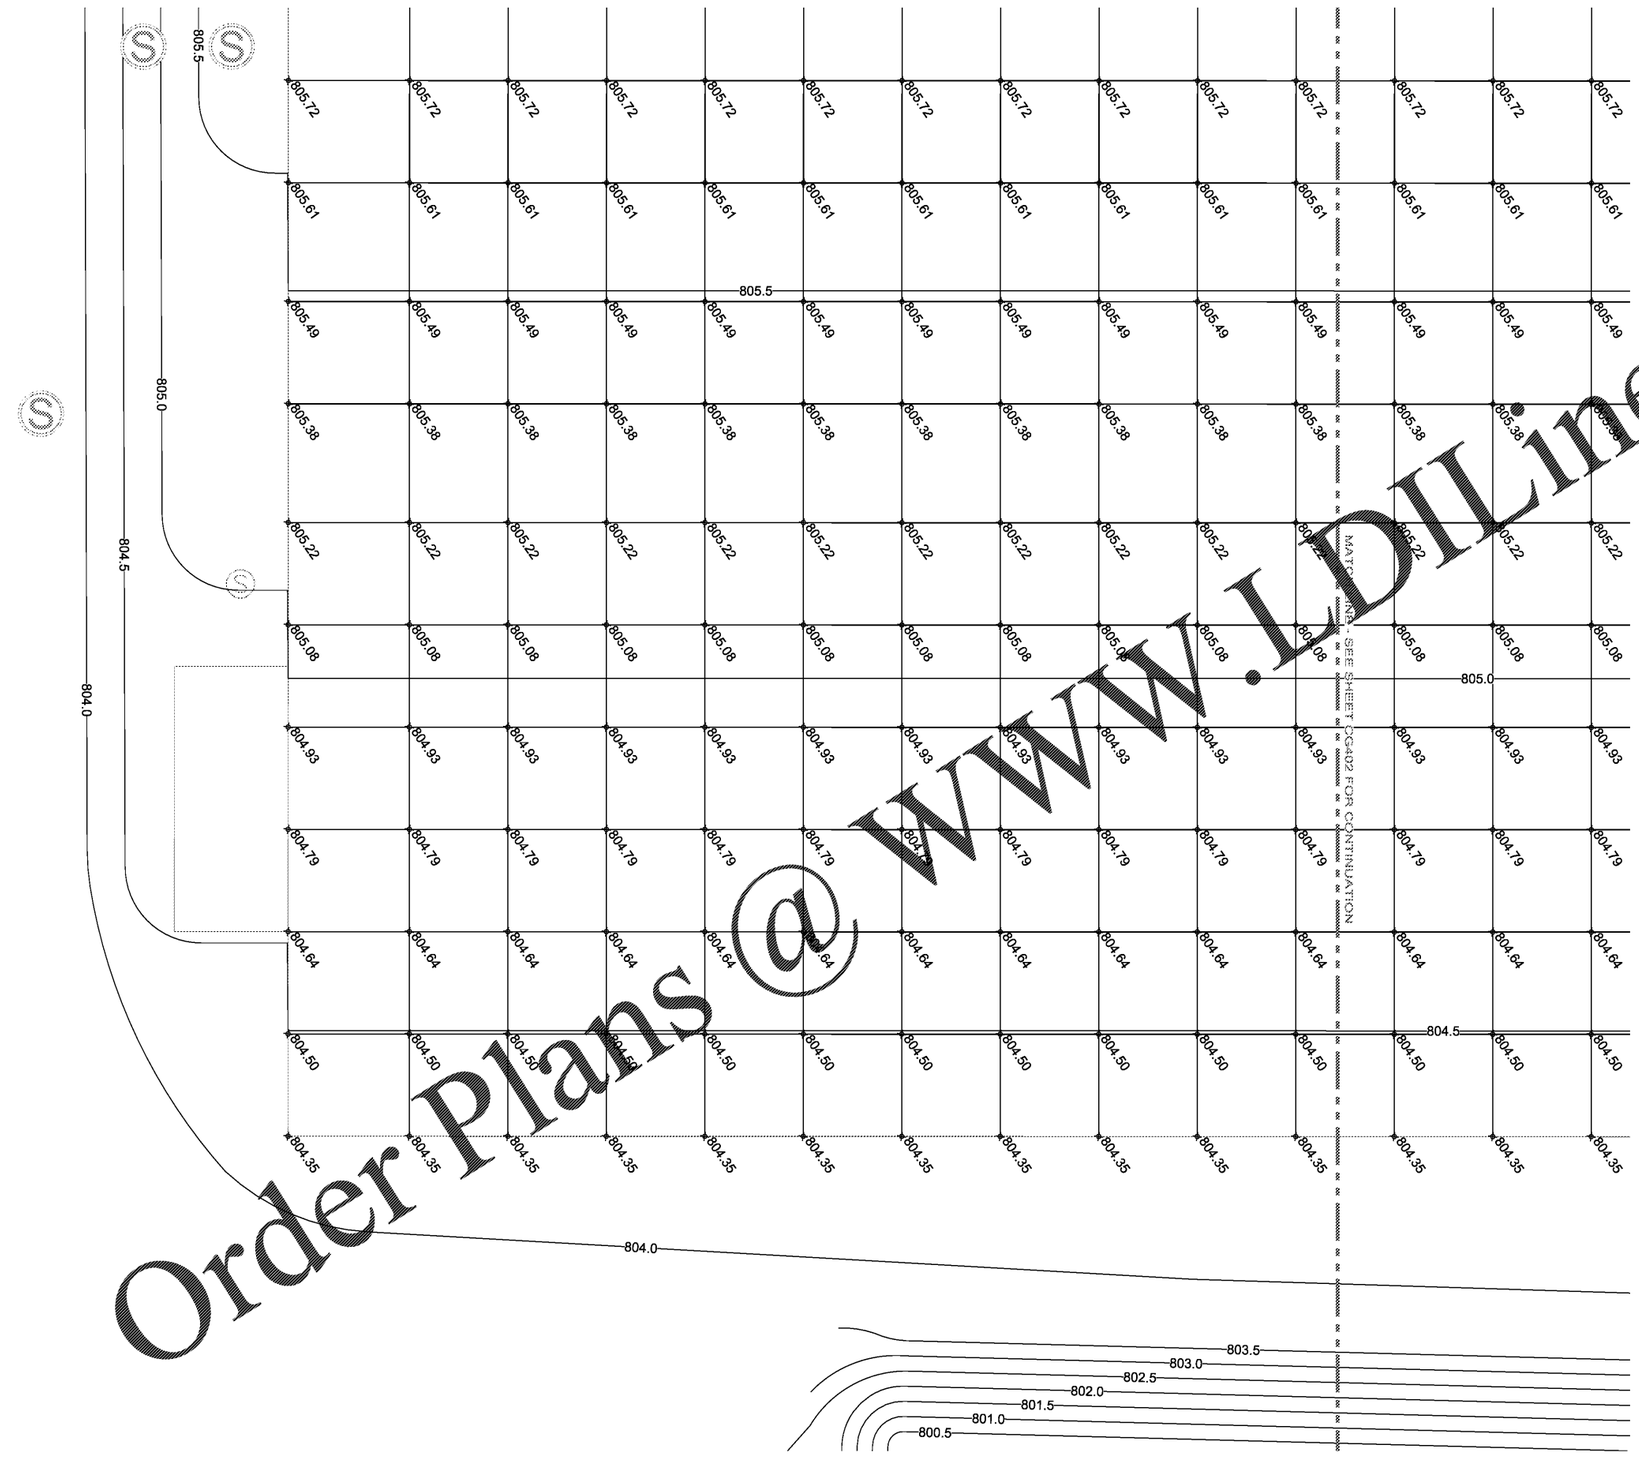

A1 PAVEMENT JOINT ELEVATION PLAN
SCALE: 1" = 10'

NORTH

0 5' 10' 20' 30'

Order Plans @ WWW.LDILine.com

NORFOLK SOUTHERN

MARK	DESCRIPTION	DATE

PERMIT/REVISION NOTE:
CONCEPT SUBMITTAL
DENVER, COLORADO, USA

OCCUPANCY CLASSIFICATION:
BUSINESS (B) AND STORAGE (S1)*

TYPE OF CONSTRUCTION:
TYPE II-B - NONCOMBUSTIBLE

*FIRE RATED, AS PER SEPARATION AND OCCUPANCY REQUIREMENTS IN THE IBC

DESIGNED BY:	KS
DRAWN BY:	KS
CHECKED BY:	KS
SUBMITTED BY:	SA
ISSUED FOR CONSTRUCTION:	12-JANUARY-YYYY

NORFOLK SOUTHERN CORP.
1200 PEACHTREE STREET, NE
ATLANTA, GEORGIA 30309

POND
3000 Pinnacle Way, Suite 500
Peachtree Corners, GA 30092
Phone: (678) 336-2000
Fax: (678) 336-2744
CA No. 1205257

CORPORATE AIRCRAFT HANGAR FOR NORFOLK SOUTHERN CORPORATION
FULTON COUNTY AIRPORT - BROWN FIELD (FTY)
3967 AVIATION CIRCLE, SUITE 2030
ATLANTA, GEORGIA 30336

PAVEMENT JOINT ELEVATION PLAN

SHEET ID
CG401

Copyright © 2020 by Pond & Company. All rights reserved. No copying or duplication of these documents is allowed without the express written agreement of Pond & Company.

CONSTRUCTION DOCUMENTS

7/13/2020 7:17:17 AM X:\FY19\119055704.CAD BIM\04 02.CAD\C-400