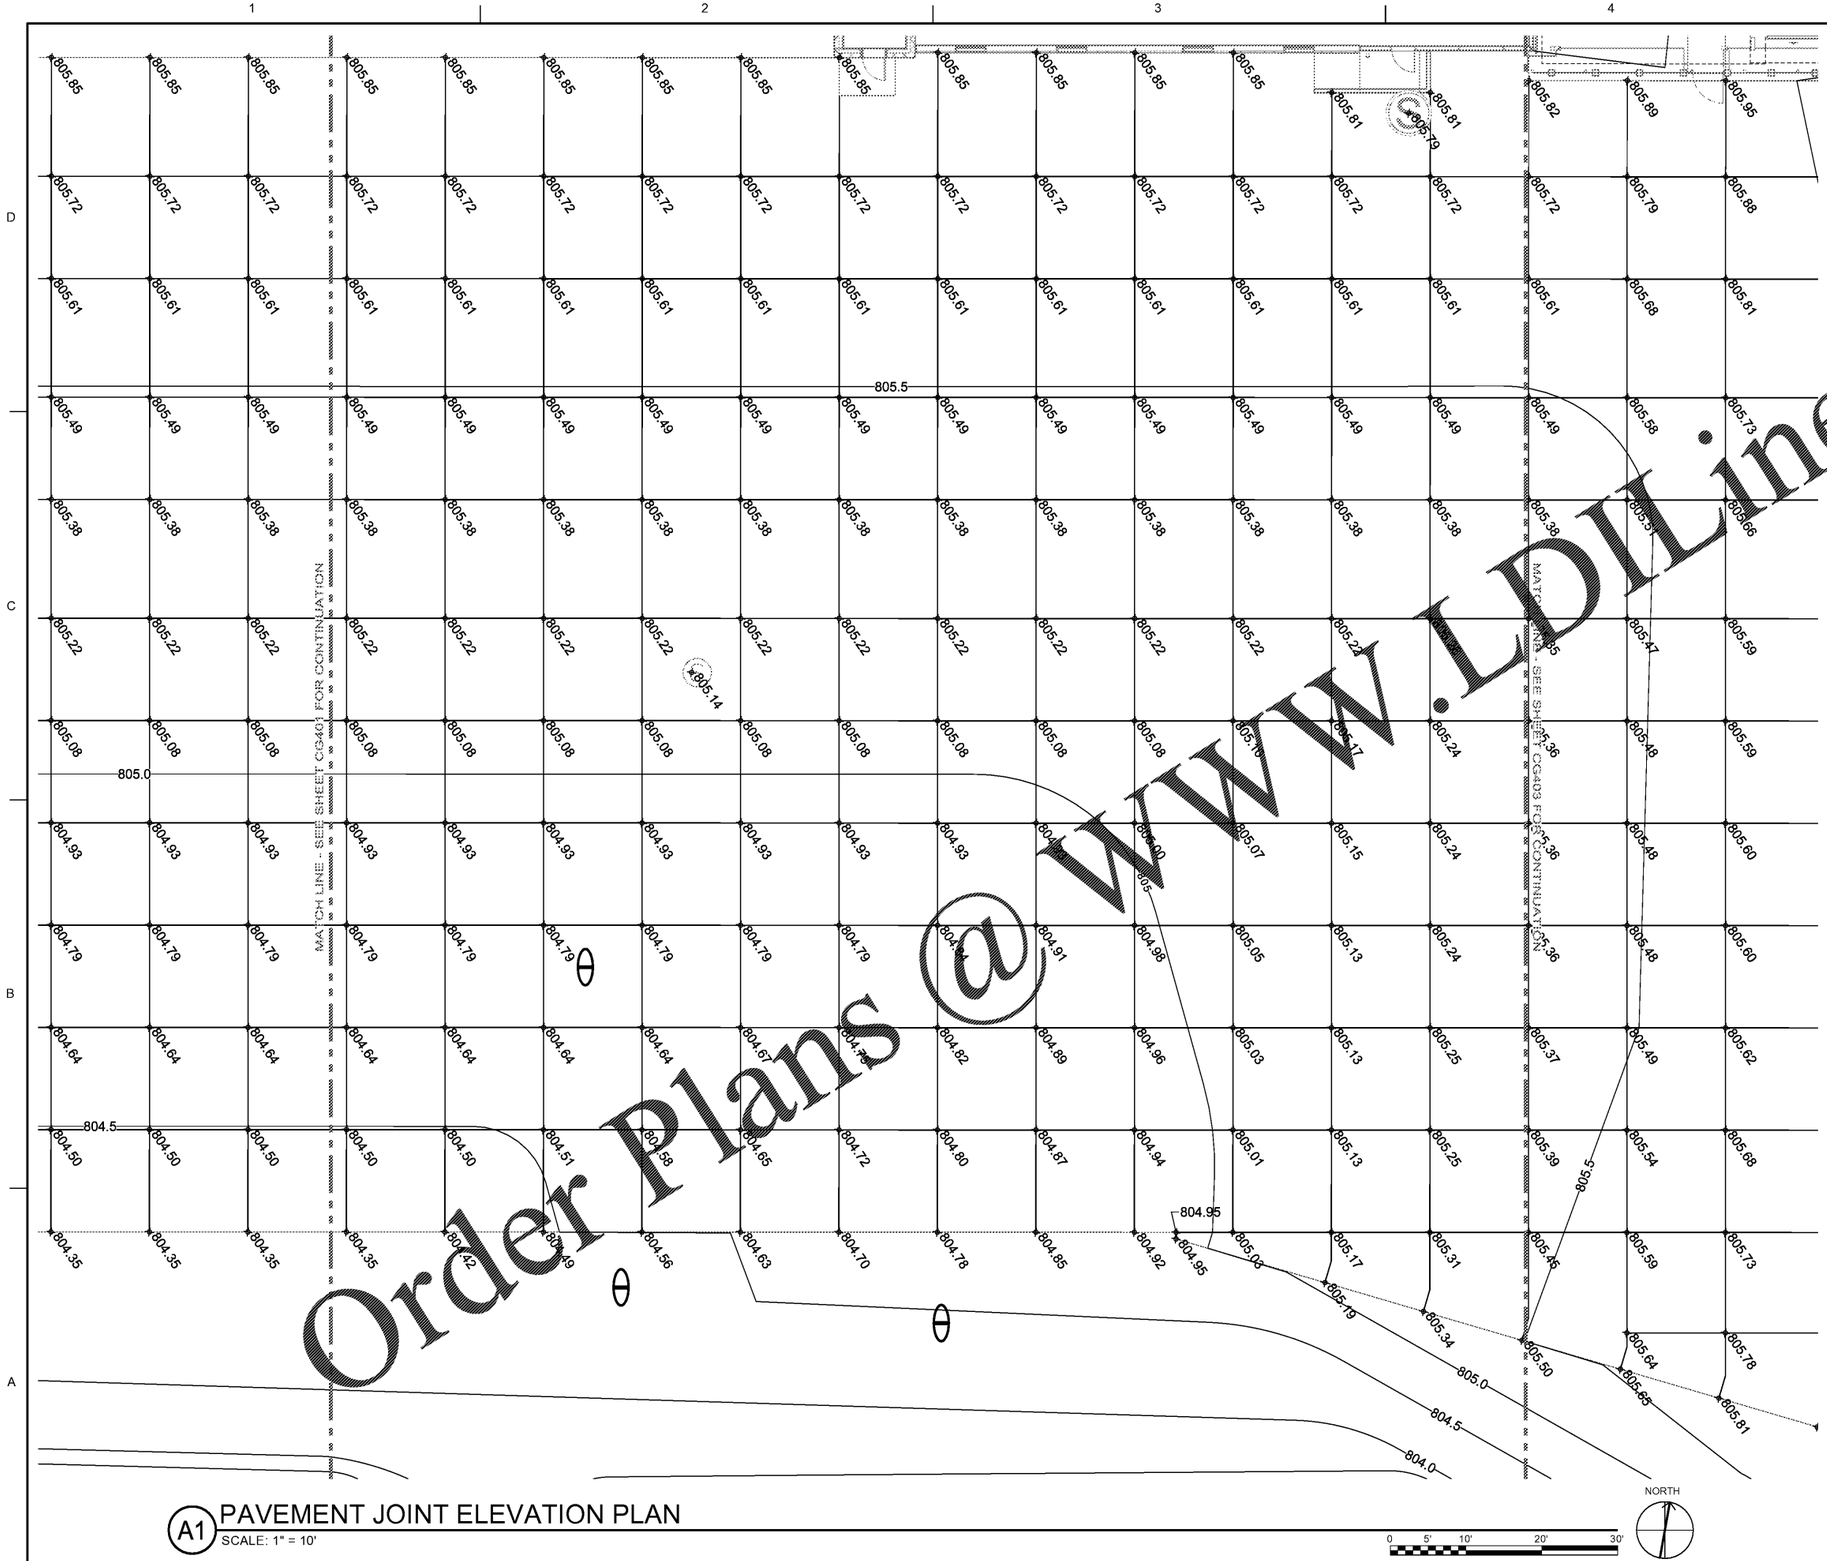

SHEET NOTES:

1. REFER TO SHEET C-001 FOR GENERAL CIVIL NOTES, LEGENDS, AND ABBREVIATIONS.
2. THIS SHEET IS PART OF A MULTI-SHEET SET OF CONSTRUCTION PLANS AND SHALL BE READ WITH THE FULL SET TO BEST ENSURE PROPER INTERPRETATION.

LEGEND:

×805.00	PROPOSED JOINT ELEVATION
θ	AIRCRAFT TIEDOWN

A1 PAVEMENT JOINT ELEVATION PLAN
SCALE: 1" = 10'

0 5' 10' 20' 30'

NORTH

Order Plans @ WWW.LDLine.com

NORFOLK SOUTHERN

MARK	DESCRIPTION	DATE

DESIGNED BY: KS
DRAWN BY: KS
CHECKED BY: AS
SUBMITTED BY: EA
ISSUED FOR CONSTRUCTION
DD/MM/YYYY

OWNER'S REPRESENTATIVE:
NORFOLK SOUTHERN CORP.
1200 PEACHTREE STREET, NE
ATLANTA, GEORGIA 30309

OCCUPANCY CLASSIFICATION:
BUSINESS (B) AND STORAGE (S1)*

TYPE OF CONSTRUCTION:
TYPE II B - NONCOMBUSTIBLE

* PER NFPA 409, A 5.3.4B SEPARATION OF HIGH HAZARD AREAS FROM THE HANGAR AND THE OFFICE

POND
Pond & Company
3000 Pleasantree Parkway, Suite 500
Pleasantree Corners, GA 30092
Phone: (770) 325-8448
Fax: (770) 325-8447
Contact: Eric Anderson

CORPORATE AIRCRAFT HANGAR FOR NORFOLK SOUTHERN CORPORATION
FULTON COUNTY AIRPORT - BROWN FIELD (PTP)
3300 AVIATION CIRCLE, SUITE 600
ATLANTA, GEORGIA 30336

PAVEMENT JOINT ELEVATION PLAN

SHEET ID
CG402

7/13/2020 7:17:23 AM X:\FY19\1190557\04 CAD BIM\04 02 CAD\C-400

Copyright © 2020 by Pond & Company. All rights reserved. No copying or duplication of these documents is allowed without the express written agreement of Pond & Company.

CONSTRUCTION DOCUMENTS