NOTES:

1. SEE SHEET S-001, S-002, AND S-003 FOR GENERAL NOTES AND ABBREVIATION KEY.

LEGEND:

__CJ__ SLAB-ON-GRADE CONTROL JOINT, SEE S-501 FOR DETAILS

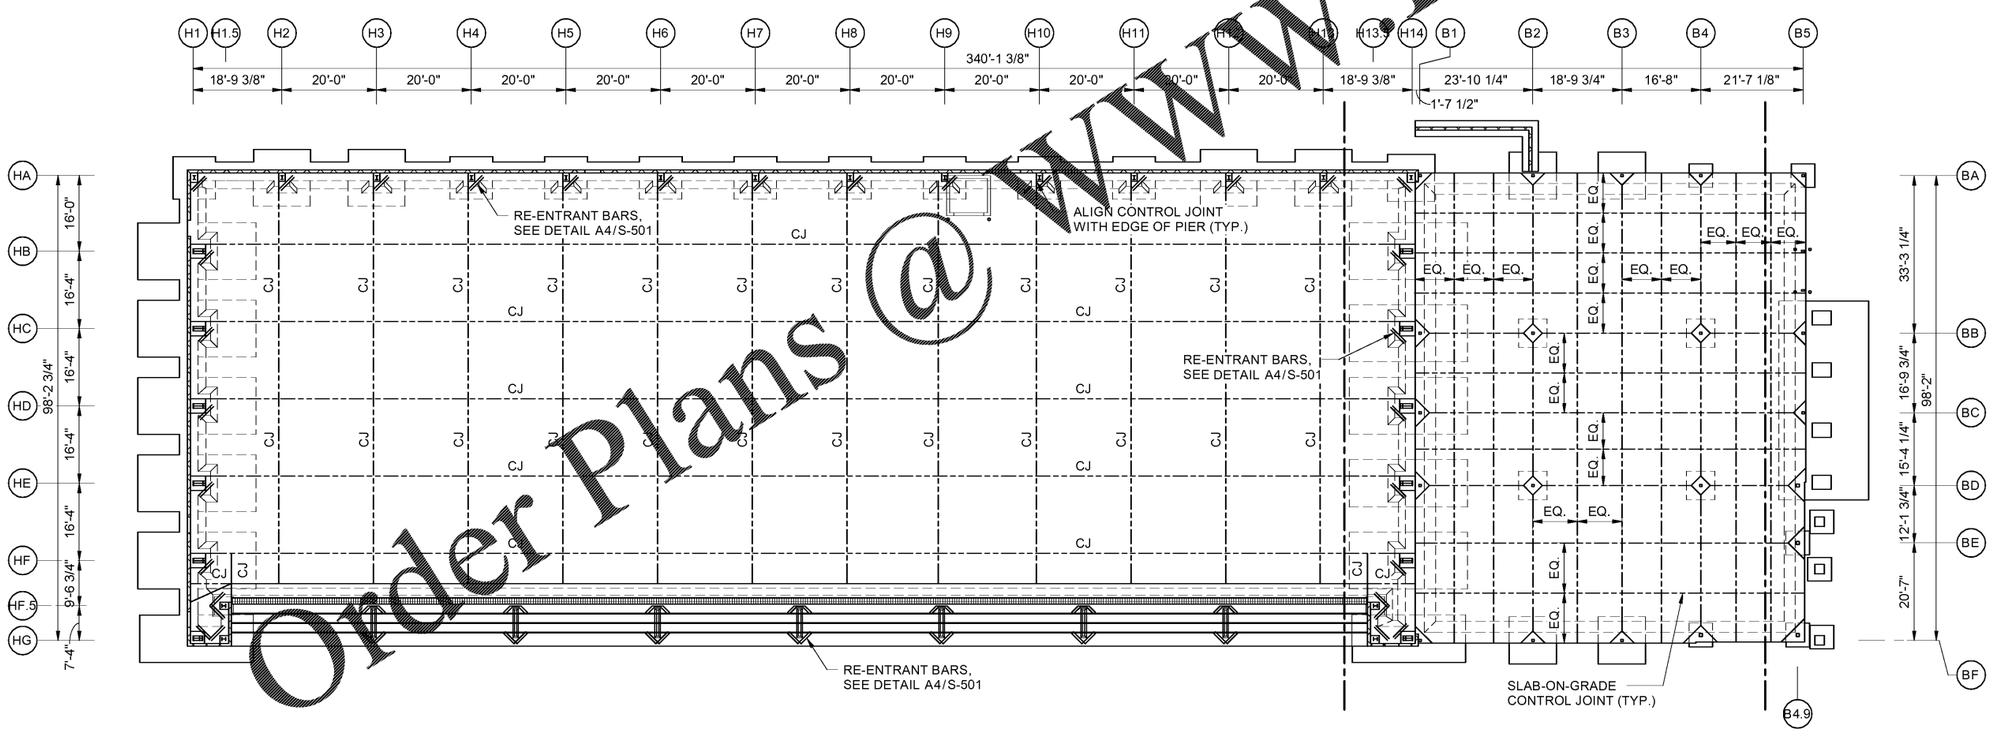

A1 OVERALL FOUNDATION PLAN

SCALE: 1/16" = 1'-0"

NORTH

Order Plans @ WWW.LDILine.com

MARK	DESCRIPTION	DATE

DESIGNED BY: MWH
DRAWN BY: MWH
CHECKED BY: BN
SUBMITTED BY: BN
ISSUED FOR CONSTRUCTION: 12-17-2020

PARTY RESPONSIBLE: KENDALL D PEARLIA

OCCUPANCY CLASSIFICATION: BUSINESS (B) AND STORAGE (S1)*

TYPE OF CONSTRUCTION: TYPE IIB - NONCOMBUSTIBLE

*TENANT WILL ALSO OCCUPY THE HANGAR AND THE OFFICE

NORFOLK SOUTHERN CORP
1200 PEACHTREE STREET, NE
ATLANTA, GEORGIA 30309

POND
3500 Parkway Lane, Suite 500
Peachtree Corners, GA 30092
Phone 678.336.7744
Fax 678.336.7745
CA No. 1189557

CORPORATE AIRCRAFT HANGAR FOR NORFOLK SOUTHERN CORPORATION
FULTON COUNTY INTERNATIONAL AIRPORT (FTY)
3952 AVIATION CIRCLE, SUITE 200
ATLANTA, GEORGIA 30336

FOUNDATION PLAN - OVERALL

SHEET ID

S-101

Copyright © 2020 by Pond & Company. All rights reserved. No copying or duplication of these documents is allowed without the express written agreement of Pond & Company.

CONSTRUCTION DOCUMENTS

7/13/2020 10:57:10 AM BIM 360://1190557 - Pegasus/1190557_Pegasus_NS_Struct_v19.rvt