NOTES:

1. SEE NOTE F ON SHEET S-002 FOR MORE INFORMATION ON DELEGATED CONNECTION DESIGN.
2. HORIZONTAL REACTIONS INDICATED IN ELEVATIONS ARE OUT-OF-PLANE WIND LOADS DEVELOPED FROM SUPPORTING METAL STUD FRAMING ON EXTERIOR WALL. HORIZONTAL REACTIONS SHALL BE APPLIED CONCURRENTLY TO THE AXIAL REACTIONS ON THE BRACE FOR THE CONNECTION DESIGN.

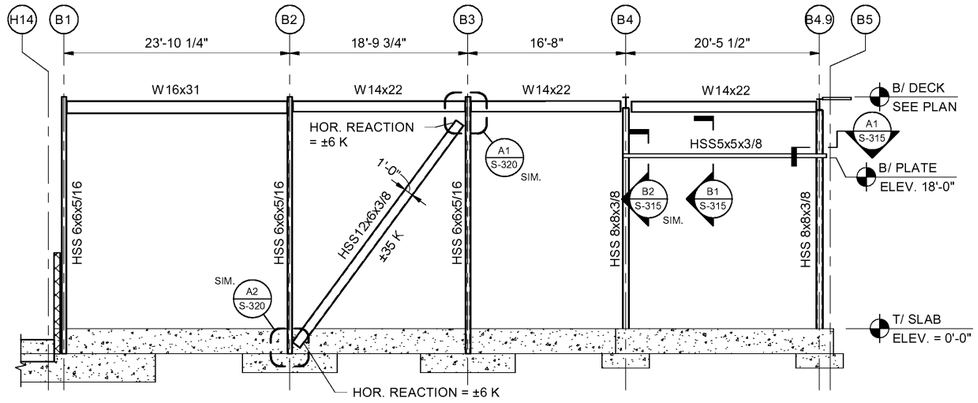

C1 ELEVATION ALONG COLUMN-LINE BF

SCALE: N.T.S.

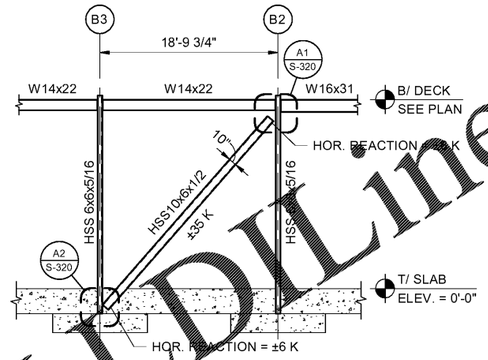

C4 ELEVATION ALONG COLUMN-LINE BA

SCALE: N.T.S.

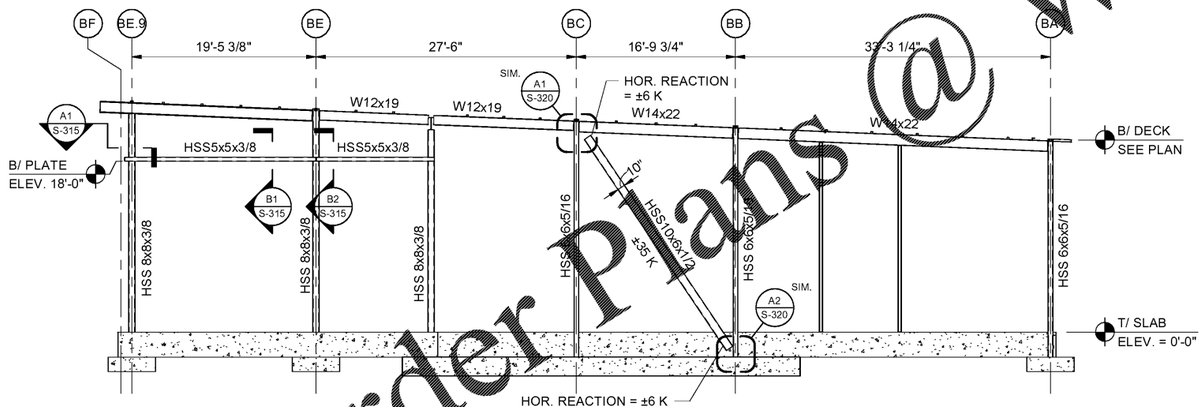

B1 ELEVATION ALONG COLUMN-LINE B5

SCALE: N.T.S.

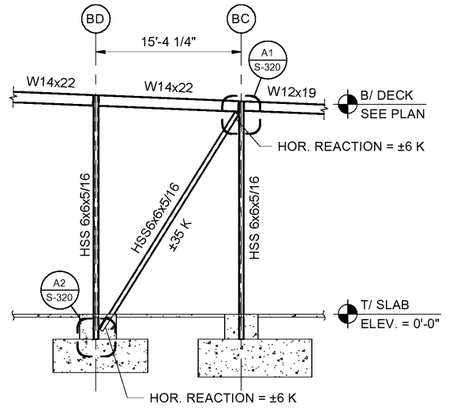

B4 ELEVATION ALONG COLUMN-LINE B1

SCALE: N.T.S.

Order Plans @ www.LDLine.com

DESIGNED BY: MRH
DRAWN BY: MRH
CHECKED BY: BK
SUBMITTED BY:
ISSUED FOR CONSTRUCTION 13-07-2020

DATE | DESCRIPTION | MARK

DEVELOPER/OWNER/TENANT: NORFOLK SOUTHERN CORP 1200 PEACHTREE STREET, NE ATLANTA, GEORGIA 30309

ARCHITECT: POND 3500 Parkway Lane, Suite 500 Peachtree Corners, GA 30092 Phone (770) 325-9388 Fax (770) 368-7744 FOR (770) 368-7743

OCCUPANCY CLASSIFICATION: BUSINESS (B) AND STORAGE (S1)*

TYPE OF CONSTRUCTION: TYPE II-B NON-COMBUSTIBLE

PER NFPA 409, 4.5.4B1 SEPARATION REQUIRED BETWEEN THE HANGAR AND THE OFFICE

CORPORATE AIRCRAFT HANGAR FOR NORFOLK SOUTHERN CORPORATION
FULTON COUNTY AIRPORT - BROWN FIELD (PDK)
3952 AVIATION CIRCLE, SUITE 200
ATLANTA, GEORGIA 30336

FRAMING ELEVATIONS

SHEET ID

S-201

Copyright © 2020 by Pond & Company. All rights reserved. No copying or duplication of these documents is allowed without the express written agreement of Pond & Company.

CONSTRUCTION DOCUMENTS

7/13/2020 10:57:23 AM BIM 360://1190557 - Pegasus/1190557_Pegasus_NS_Struct_v19.rvt