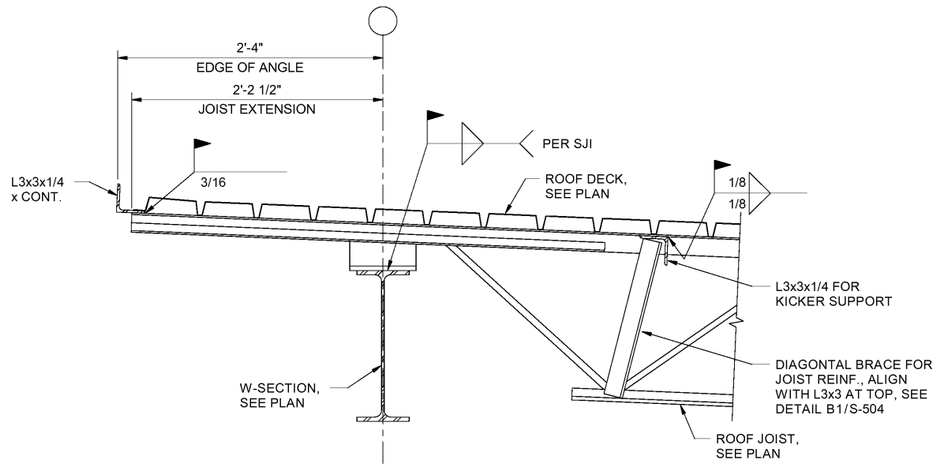

C1 ROOF SECTION AT JOIST

SCALE: N.T.S.

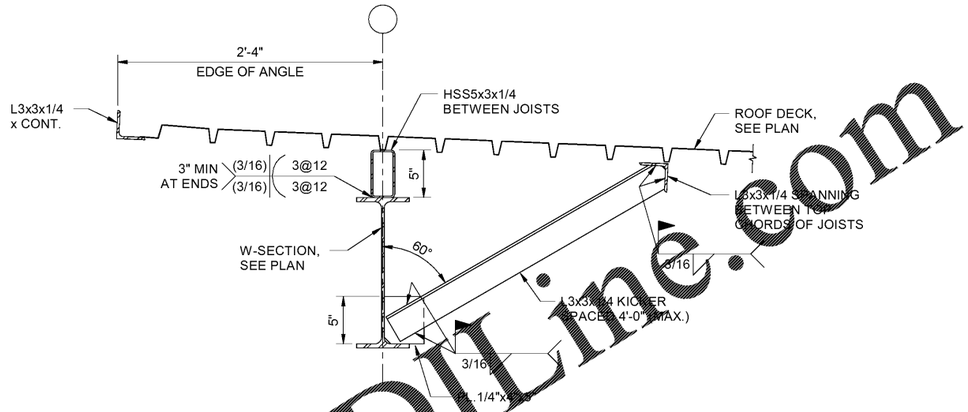

C3 ROOF SECTION AT KICKERS

SCALE: N.T.S.

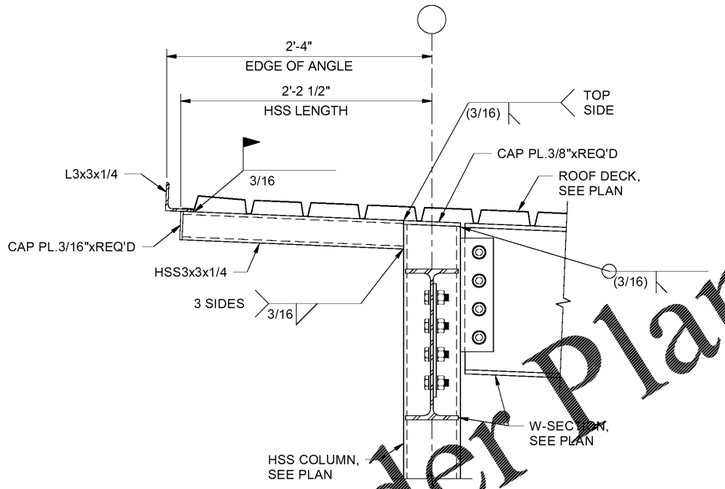

A1 ROOF SECTION AT COLUMN

SCALE: N.T.S.

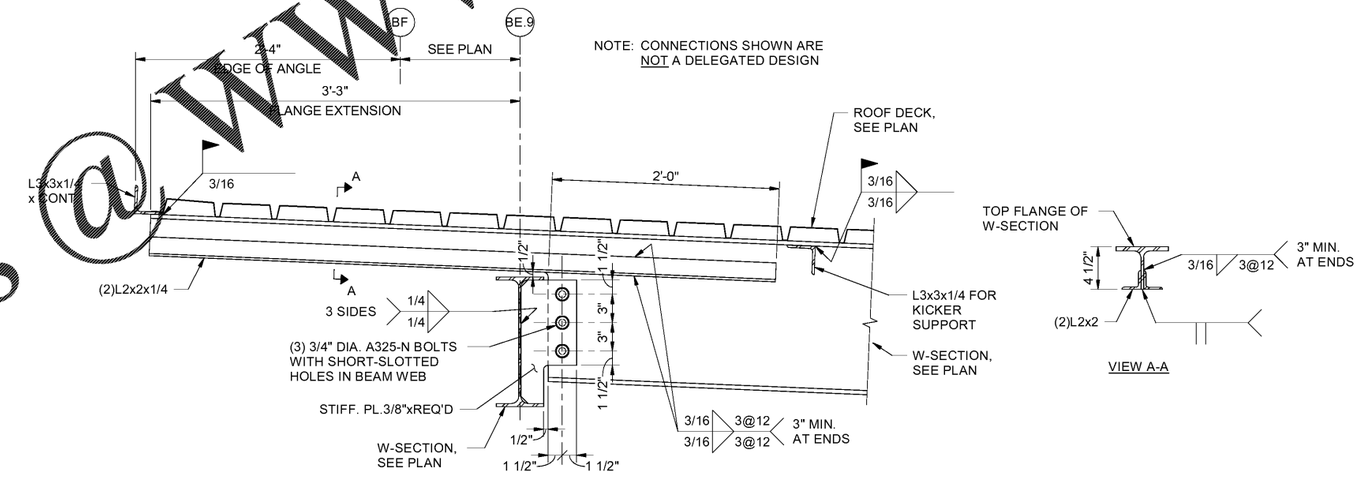

A3 ROOF SECTION W-SECTION FLANGE EXTENSION

SCALE: N.T.S.

Order Plans @ WWW.LDLine.com

NORFOLK SOUTHERN

MARK	DESCRIPTION	DATE

DESIGNED BY: MWH
DRAWN BY: MWH
CHECKED BY: BK
SUBMITTED BY:
ISSUED FOR CONSTRUCTION 15-07-2020

THESE DRAWINGS ARE INTENDED FOR USE ON THE PROJECT AS DESCRIBED IN THE DOCUMENT CLASSIFICATION BUSINESS BLANKET/STORAGE BY: TYPE OF CONSTRUCTION TYPE I/II - NONCOMBUSTIBLE
THESE PLANS ARE A CAD REPRESENTATION OF THE DESIGN AS PREPARED IN THE HANGAR AND THE OFFICE

NORFOLK SOUTHERN CORP
1200 PEACHTREE STREET, NE
ATLANTA, GEORGIA 30309

POND
3950 Parkway Lane, Suite 500
Peachtree Corners, GA 30092
Phone (770) 325-9714
Fax (770) 325-9752

CORPORATE AIRCRAFT HANGAR FOR NORFOLK SOUTHERN CORPORATION
FULTON COUNTY AIRPORT-BROWN FIELD (FTY)
3357 AVIATION CIRCLE, SUITE 200
ATLANTA, GEORGIA 30336

DETAILS

SHEET ID

S-312

Copyright © 2020 by Pond & Company. All rights reserved. No copying or duplication of these documents is allowed without the express written agreement of Pond & Company.

CONSTRUCTION DOCUMENTS

7/13/2020 10:57:39 AM BIM 360://1190557 - Pegasus/1190557_Pegasus_NS_Struct_v19.rvt