FLOOR PLAN NOTES:

1. SEE SHEET A-001 FOR GENERAL NOTES & ABBREVIATIONS
2. SEE SHEET A-002 FOR SYMBOLS & MATERIALS
3. SEE STRUCTURAL, MECHANICAL, PLUMBING, FIRE PROTECTION, ELECTRICAL & INTERIOR DRAWINGS FOR ADDITIONAL INFORMATION.
4. DOORS INDICATED WITH ⬭ SEE SHEET A-601 FOR DOOR SCHEDULES & TYPES
5. WINDOWS INDICATED WITH ◇ SEE SHEET A-604 FOR WINDOW TYPES
6. REFER TO STRUCTURAL S-101A FOR TOP OF SLAB ELEVATIONS
7. SEE A-121 SERIES FOR INTERIOR PARTION TAGS AND DIMENSIONS

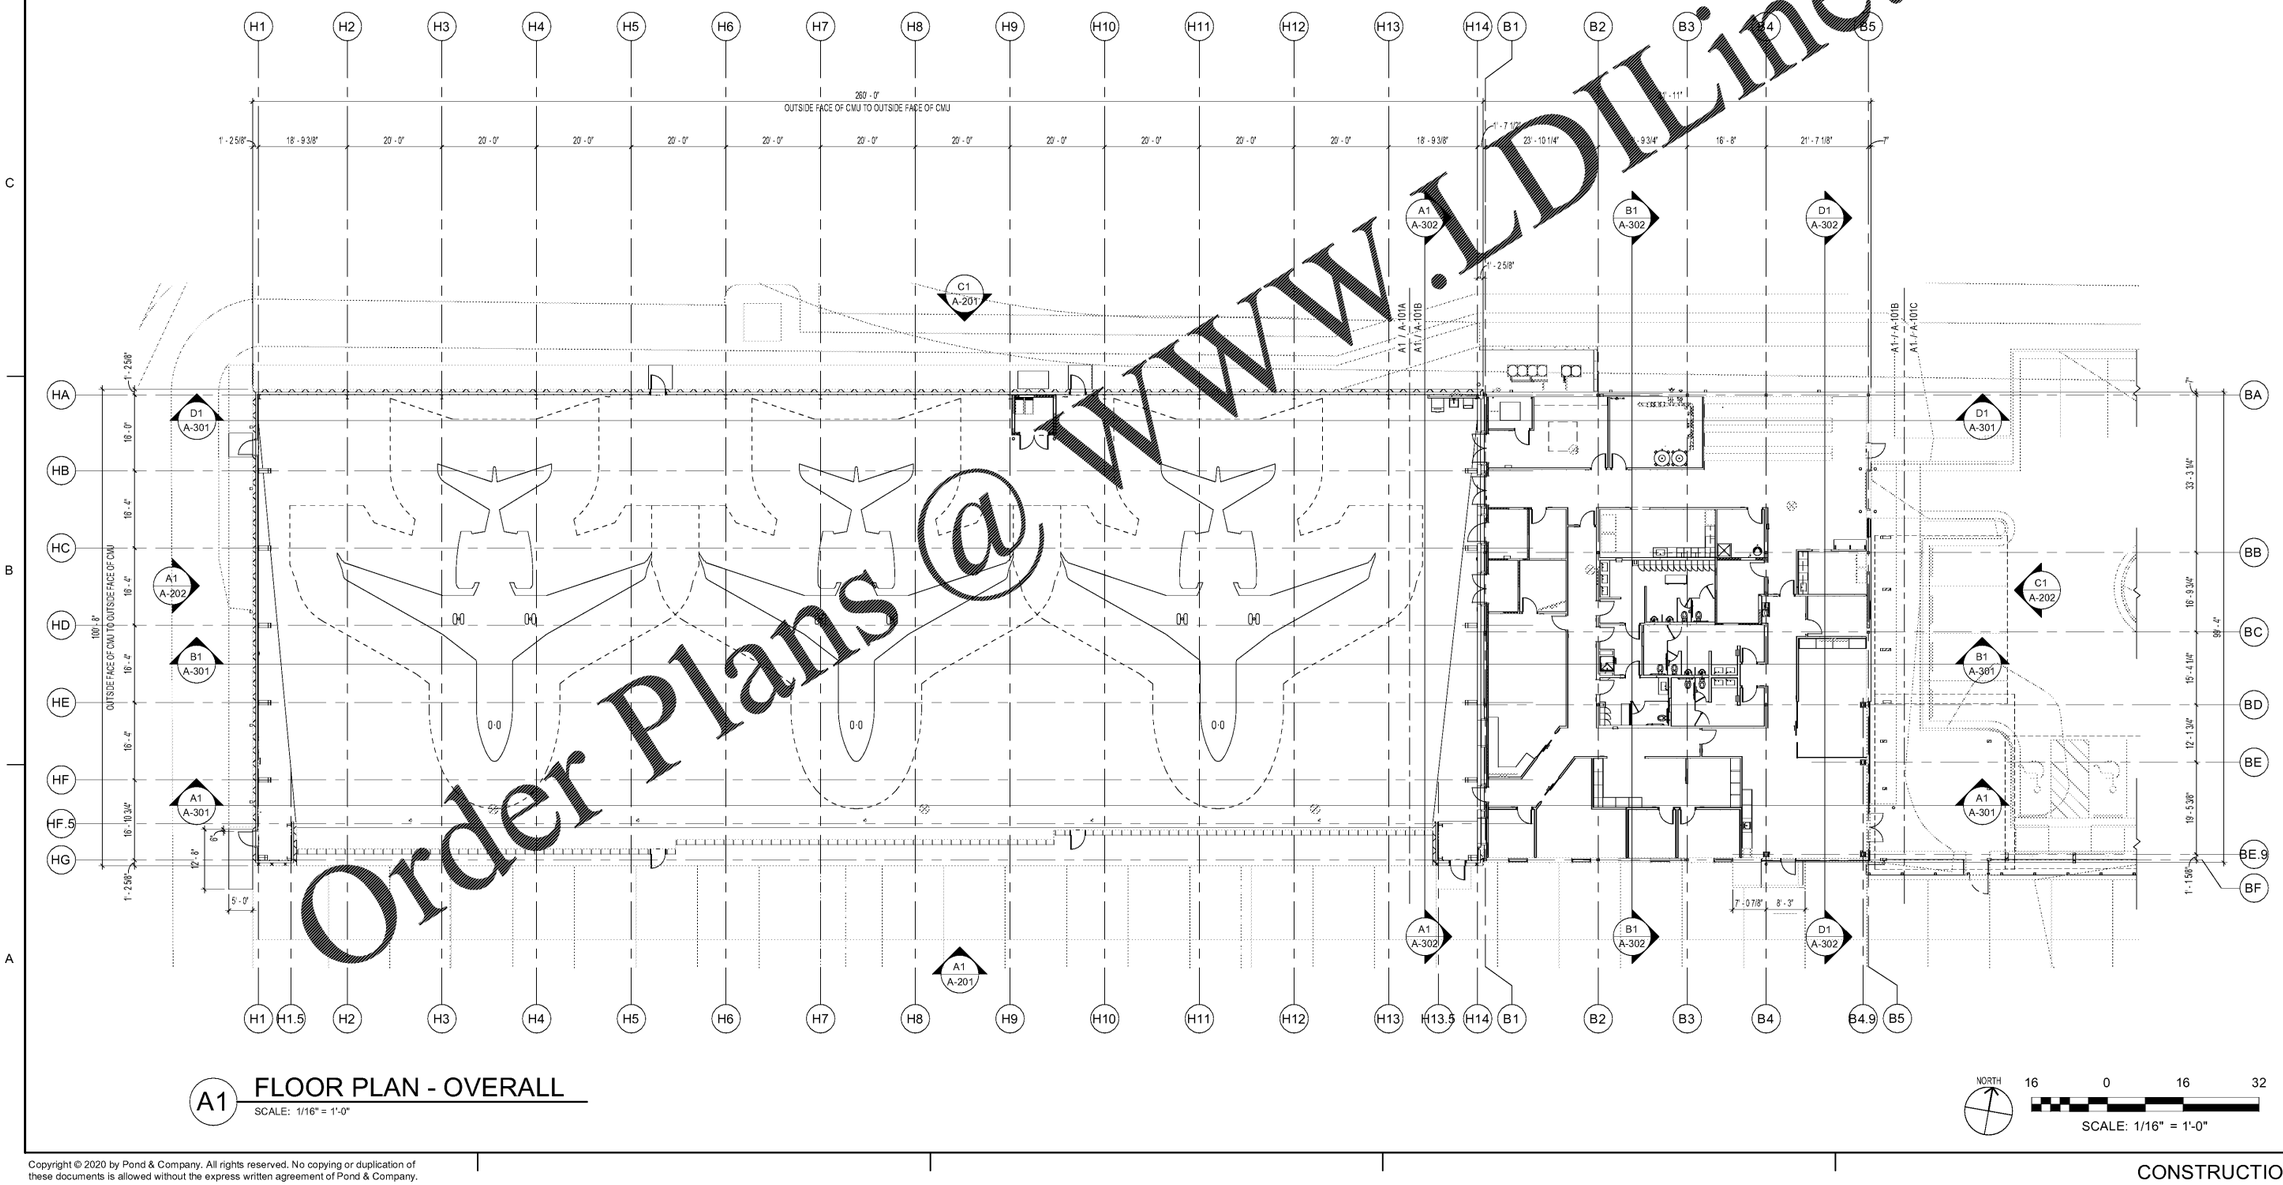

Order Plans @ WWW.LDILine.com

A1 FLOOR PLAN - OVERALL
SCALE: 1/16" = 1'-0"

NORTH
16 0 16 32
SCALE: 1/16" = 1'-0"

MARK	DESCRIPTION	DATE

DESIGNED BY: E. Ames
DRAWN BY: B. Litton / J. Im
CHECKED BY: K. Wisch-Teske
SUBMITTED BY: E. Ames
ISSUED FOR CONSTRUCTION: DD.MMM.YYYY

OWNER REPRESENTATIVE: GERALD F. HERR JR.
OCCUPANCY CLASSIFICATION: BUSINESS (B) AND STORAGE (S1)*
TYPE OF CONSTRUCTION: TYPE II-B NONCOMBUSTIBLE
FIRE SEPARATION: PER NFPA 101 & IBC SEPARATION OF OCCUPANCIES WILL BE MAINTAINED AND THE OFFICE

NORFOLK SOUTHERN CORP
1200 PEACHTREE STREET, NE
ATLANTA, GEORGIA 30308
404-529-1230

POND
3500 Parkway Lane, Suite 550
Peachtree Corners, GA 30092
Phone (770) 209-7242
Fax (770) 368-7744
GEORGIA LIC. # 1007

CORPORATE AIRCRAFT HANGAR FOR NORFOLK SOUTHERN CORPORATION
FULTON COUNTY AIRPORT - BROWN FIELD (FTY)
3952 AVIATION CIRCLE, SUITE 200
ATLANTA, GEORGIA 30336

FLOOR PLAN - OVERALL

SHEET ID
A-101

Copyright © 2020 by Pond & Company. All rights reserved. No copying or duplication of these documents is allowed without the express written agreement of Pond & Company.

CONSTRUCTION DOCUMENTS

7/10/2020 3:01:12 AM BIM 360://1190557 - Pegasus/1190557_Pegasus_NS_Arch_CENTAL_v19_R3.rvt