FLOOR PLAN NOTES:

1. SEE SHEET A-001 FOR GENERAL NOTES & ABBREVIATIONS
2. SEE SHEET A-002 FOR SYMBOLS & MATERIALS
3. SEE STRUCTURAL, MECHANICAL, PLUMBING, FIRE PROTECTION, ELECTRICAL & INTERIOR DRAWINGS FOR ADDITIONAL INFORMATION.
4. DOORS INDICATED WITH ⬭ SEE SHEET A-601 FOR DOOR SCHEDULES & TYPES
5. WINDOWS INDICATED WITH ◇ SEE SHEET A-604 FOR WINDOW TYPES
6. REFER TO STRUCTURAL S-101A FOR TOP OF SLAB ELEVATIONS
7. SEE A-121 SERIES FOR INTERIOR PARTITION TAGS AND DIMENSIONS

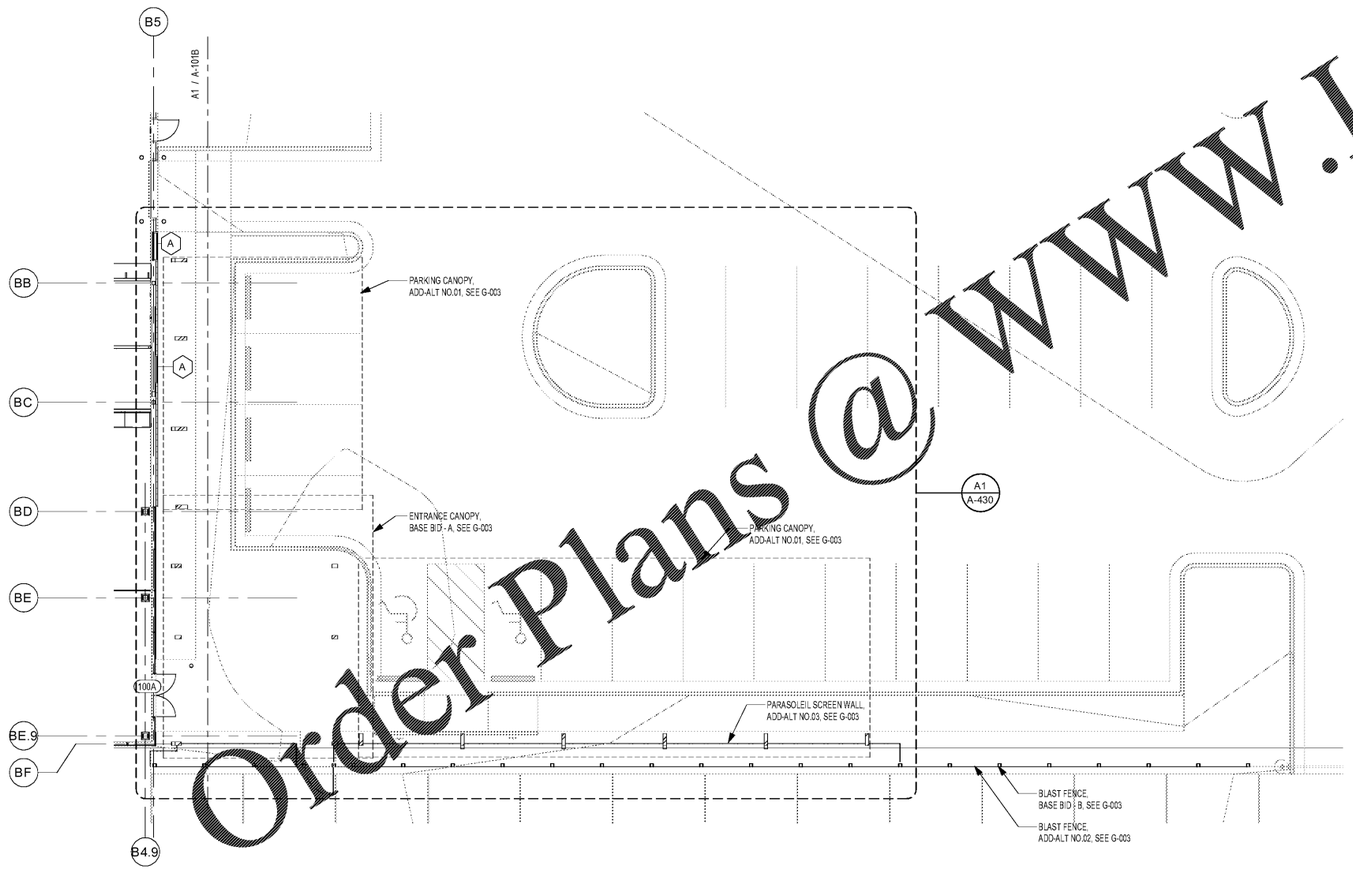

A1 FLOOR PLAN - CANOPY
SCALE: 3/32" = 1'-0"

NORTH

8 0 8 16 24
SCALE: 3/32" = 1'-0"

Order Plans @ WWW.LDILine.com

MARK	DESCRIPTION	DATE

DESIGNED BY: E. Ames
DRAWN BY: B. Litton / Jm.
CHECKED BY: K. Wilds-Tedd
SUBMITTED BY: E. Ames
ISSUED FOR CONSTRUCTION: DD.MMM.YYYY

PREPARED/REVISED/ISSUED TO FEDERAL/STATE/LOCAL AGENCIES AS REQUIRED BY LAW

OCCUPANCY CLASSIFICATION: BUSINESS (B) AND STORAGE (S1)*

TYPE OF CONSTRUCTION: TYPE IIB - NONCOMBUSTIBLE

*PER MIXED USE & OCCUPANCY SEPARATION REQUIREMENTS IN IBC 508.3 AND THE IBFSC

NORFOLK SOUTHERN CORP
1200 PEACHTREE STREET, NE
ATLANTA, GEORGIA 30309

POND
3500 Parkway Lane, Suite 500
Peachtree Corners, GA 30092
Phone: (770) 325-7744
Fax: (770) 325-7744
GA FIRM LRN001447

CORPORATE AIRCRAFT HANGAR FOR NORFOLK SOUTHERN CORPORATION
FULTON COUNTY AIRPORT - BROWN FIELD (FTY)
3552 AVIATION CIRCLE, SUITE 200
ATLANTA, GEORGIA 30336

FLOOR PLAN - CANOPY

SHEET ID
A-101C

Copyright © 2020 by Pond & Company. All rights reserved. No copying or duplication of these documents is allowed without the express written agreement of Pond & Company.

CONSTRUCTION DOCUMENTS

7/10/2020 1:24:49 PM BIM 360://1190557 - Pegasus/1190557_Pegasus_NS_Arch_CENTAL_v19_R3.rvt