FLOOR PLAN NOTES:

1. SEE SHEET A-001 FOR GENERAL NOTES & ABBREVIATIONS
2. SEE SHEET A-002 FOR SYMBOLS & MATERIALS
3. SEE STRUCTURAL, MECHANICAL, PLUMBING, FIRE PROTECTION, ELECTRICAL & INTERIOR DRAWINGS FOR ADDITIONAL INFORMATION.
4. DOORS INDICATED WITH ⬭ SEE SHEET A-601 FOR DOOR SCHEDULES & TYPES
5. WINDOWS INDICATED WITH ◇ SEE SHEET A-604 FOR WINDOW TYPES
6. REFER TO STRUCTURAL S-101 FOR TOP OF SLAB ELEVATIONS
7. SEE A-121 SERIES FOR INTERIOR PARTITION TAGS AND DIMENSIONS

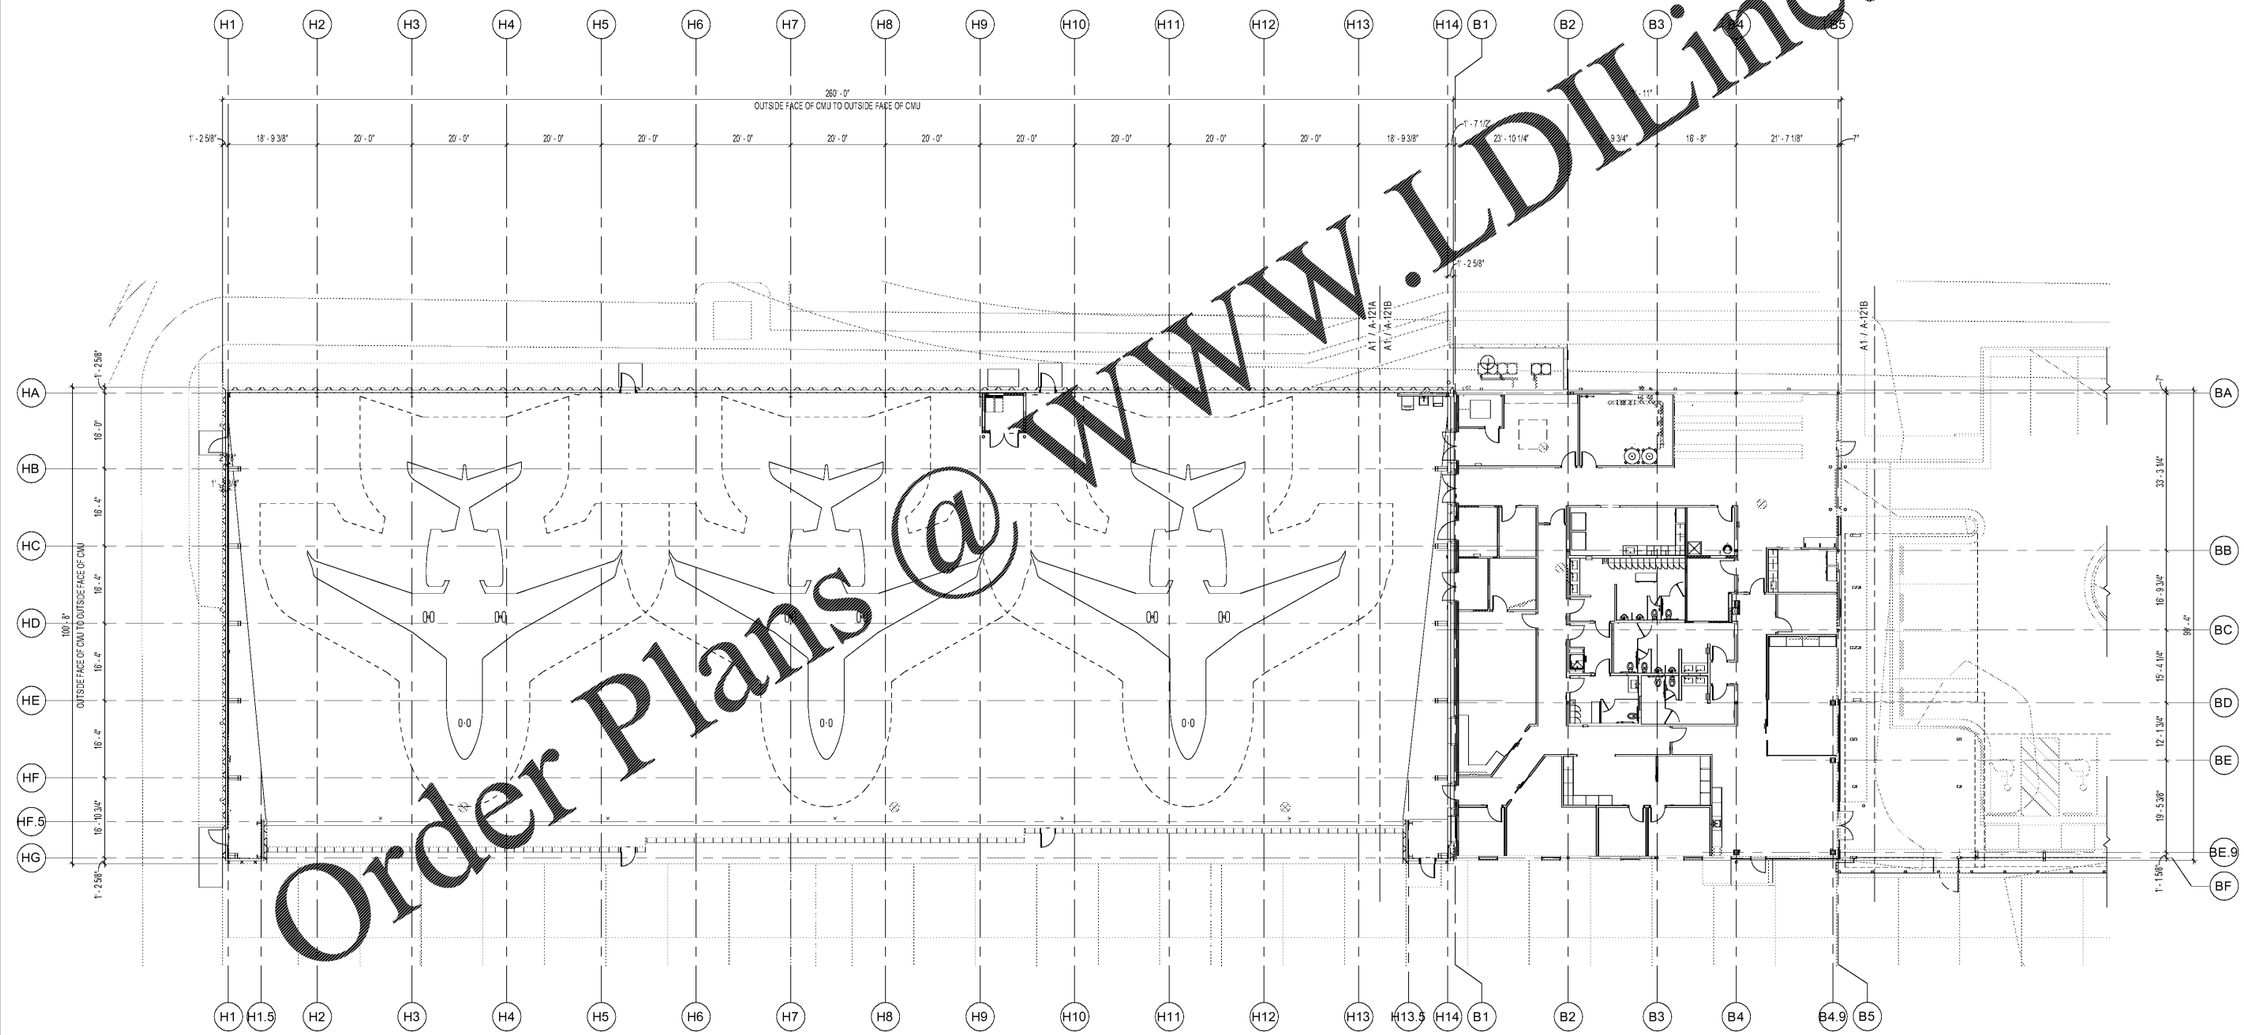

A1 DIMENSION PLAN - OVERALL
SCALE: 1/16" = 1'-0"

NORTH
8 0 8 16 24
SCALE: 3/32" = 1'-0"

Order Plans@WWW.LDILine.com

MARK	DESCRIPTION	DATE

DESIGNED BY: E. Ames
DRAWN BY: B. Litton / J. Im
CHECKED BY: K. Wisch-Teske
SUBMITTED BY: E. Ames
ISSUED FOR CONSTRUCTION: DD-MMM-YYYY

OWNER REPRESENTATIVE: HERBERT D. HERRAN
OCCUPANCY CLASSIFICATION: BUSINESS (B) AND STORAGE (S1)*
TYPE OF CONSTRUCTION: TYPE II-B NON-COMBUSTIBLE
PER NFPA 409, A1.4.1 (B) FEDERAL AVIATION REGULATIONS PART 139 AND THE OFFICE

NORFOLK SOUTHERN CORP
1200 PEACHTREE STREET, NE
ATLANTA, GEORGIA 30308

POND
3500 Parkway Lane, Suite 550
Peachtree Corners, GA 30092
Phone (678) 336-7744
Fax (678) 336-7745
GA FIRM COA: 1000

CORPORATE AIRCRAFT HANGAR FOR NORFOLK SOUTHERN CORPORATION
FULTON COUNTY AIRPORT - BROWN FIELD (FTY)
3952 AVIATION CIRCLE, SUITE 200
ATLANTA, GEORGIA 30336

DIMENSION PLAN - OVERALL

SHEET ID
A-121

7/10/2020 3:01:27 AM BIM 360://1190557 - Pegasus/1190557 - Pegasus_NS_Arch_CENTAL_v19_R3.rvt

Copyright © 2020 by Pond & Company. All rights reserved. No copying or duplication of these documents is allowed without the express written agreement of Pond & Company.

CONSTRUCTION DOCUMENTS