DIMENSIONED PLAN NOTES:

1. SEE SHEET A-001 FOR GENERAL NOTES & ABBREVIATIONS.
2. SEE STRUCTURAL, MECHANICAL, PLUMBING, FIRE PROTECTION, ELECTRICAL & INTERIOR DRAWINGS FOR ADDITIONAL INFORMATION.
3. PARTITIONS INDICATED WITH [ ]. SEE SHEET A-005 & A-006 FOR PARTITION TYPES & DETAILS.
4. DIMENSIONS OF EXTERIOR WALLS ARE FACE OF CMU & INTERIOR WALLS ARE TO FACE OF METAL STUD, U.N.O.

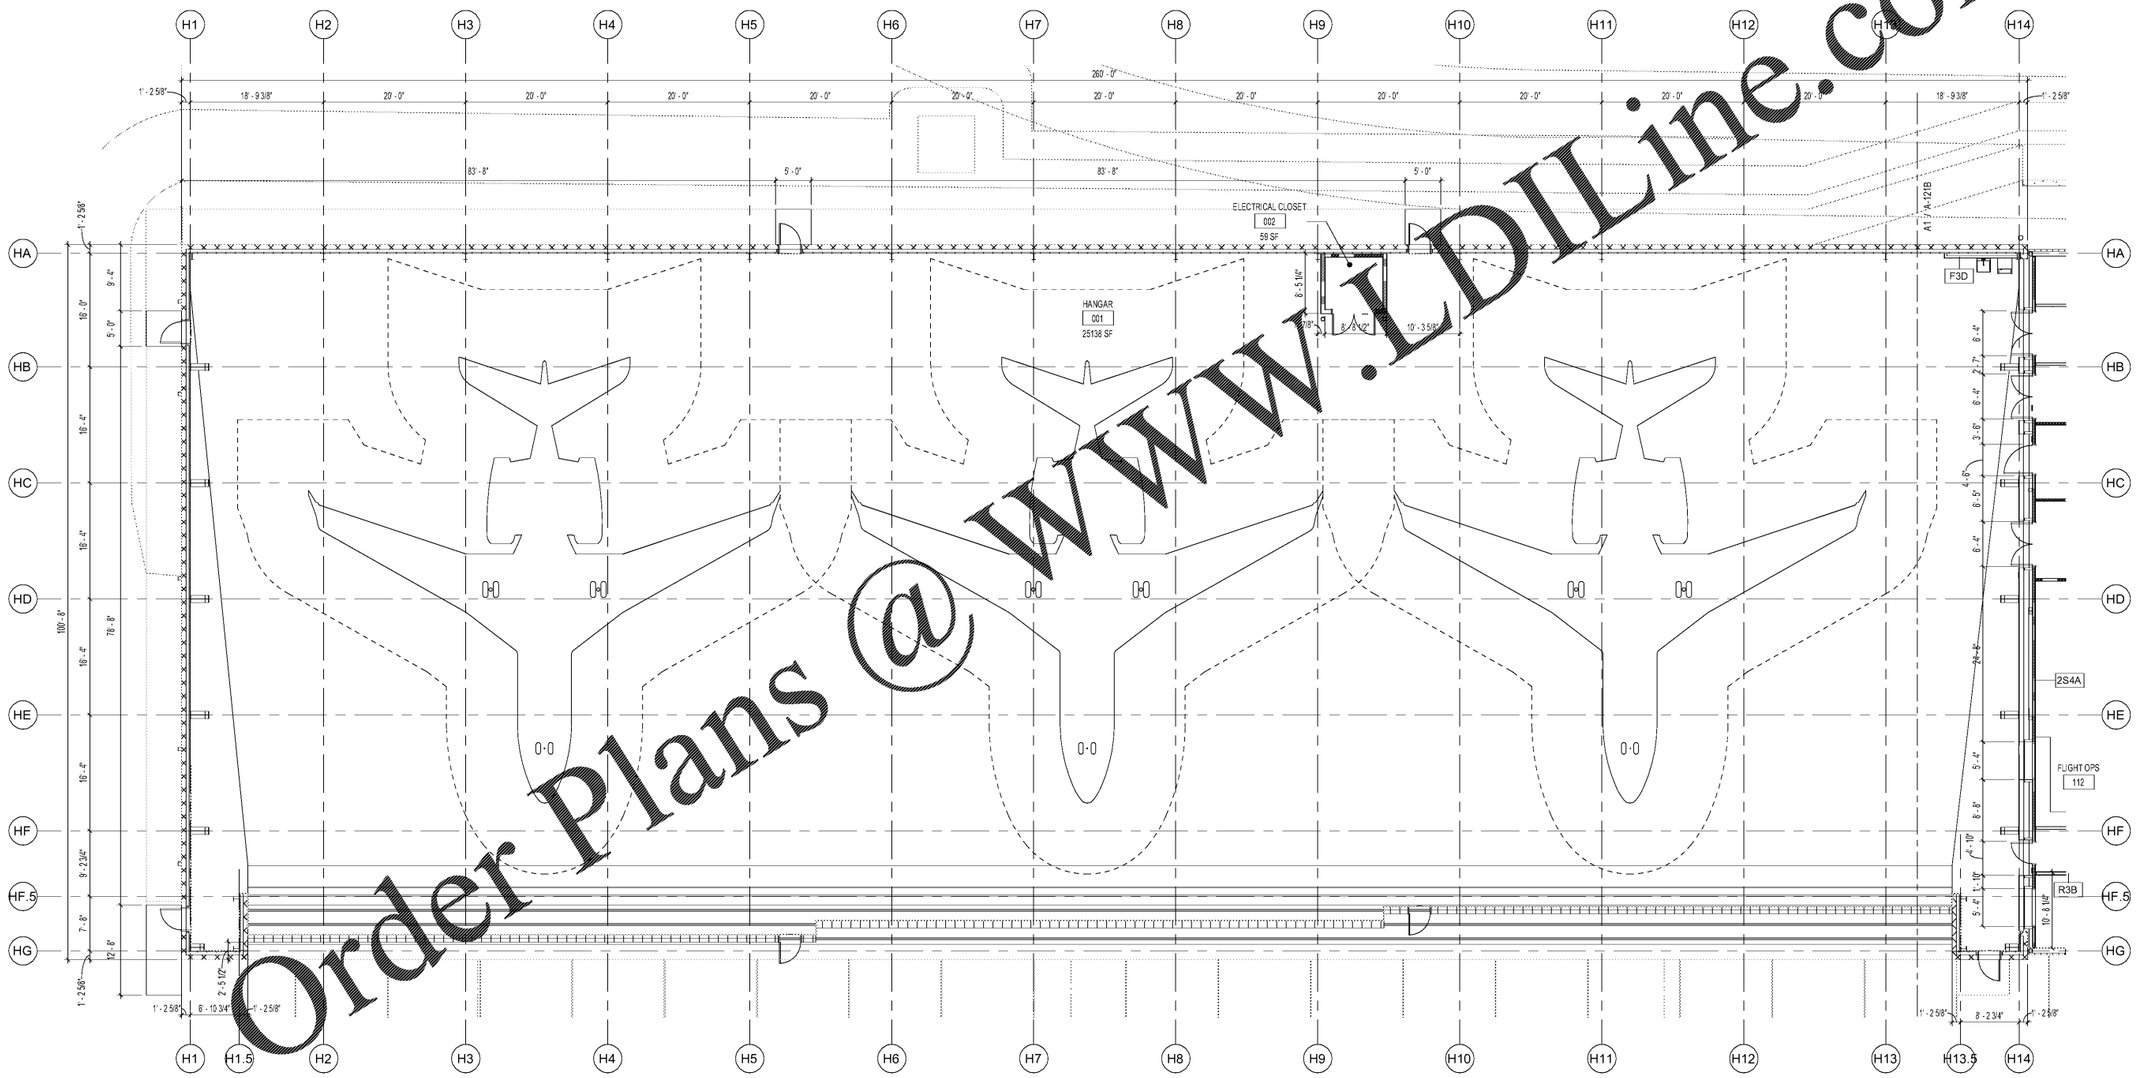

WWW.LDILine.com
Order Plans @ WWW

A1 DIMENSIONED PLAN - HANGAR
SCALE: 3/32" = 1'-0"

NORTH

8 0 8 16 24
SCALE: 3/32" = 1'-0"

DESIGNED BY: E. Ares
DRAWN BY: B. Lifter / J. Im
CHECKED BY: K. Wade-Teske
SUBMITTED BY: S. Ares
ISSUED FOR CONSTRUCTION: 00-MMM-YYYY

NORFOLK SOUTHERN CORP
1200 PEACHTREE STREET, NE
ATLANTA, GEORGIA 30309
404-529-1230

POND
3500 Parkway Lane, Suite 500
Peachtree Corners, GA 30092
Phone 678.336.7744
Fax 678.336.7745
CA No. 11-000-0127

CORPORATE AIRCRAFT HANGAR FOR NORFOLK SOUTHERN CORPORATION
FULTON COUNTY AIRPORT - BROWN FIELD (FTY)
3952 AVIATION CIRCLE, SUITE 200
ATLANTA, GEORGIA 30336

DIMENSIONED PLAN - HANGAR

SHEET ID
A-121A

Copyright © 2020 by Pond & Company. All rights reserved. No copying or duplication of these documents is allowed without the express written agreement of Pond & Company.

CONSTRUCTION DOCUMENTS

7/10/2020 10:41:03 AM BIM 360://1190557 - Pegasus/1190557_Pegasus_NS_Arch_CENTAL_v19_R3.rvt