EXTERIOR ELEVATIONS NOTES:

1. SEE SHEET A-001 FOR GENERAL NOTES.
2. SEE STRUCTURAL, MECHANICAL, PLUMBING, FIRE PROTECTION & ELECTRICAL DRAWINGS FOR ADDITIONAL INFORMATION.
3. SEE ROOF PLANS AND BUILDING ELEVATIONS FOR LOCATIONS OF DOWNSPOUTS.
4. FINISH ELEVATION 0'-0" IS FOR ARCHITECTURE REFERENCE ONLY.

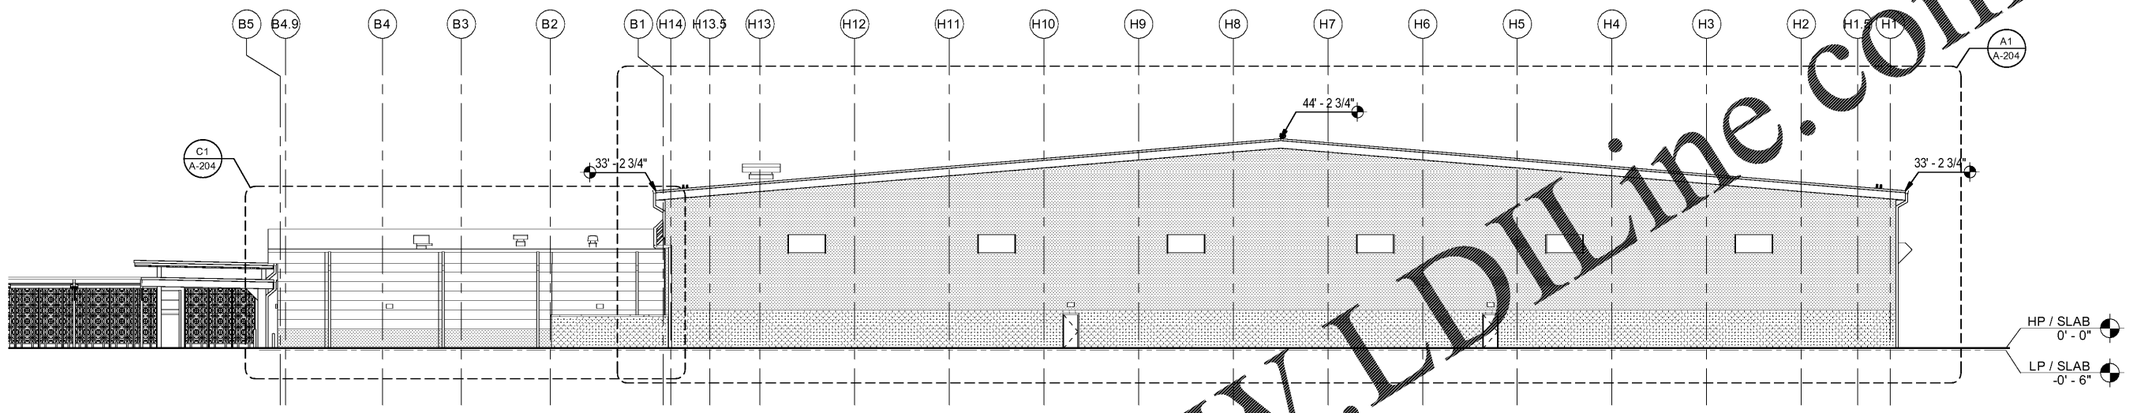

C1 OVERALL NORTH ELEVATION

SCALE: 1/16" = 1'-0"

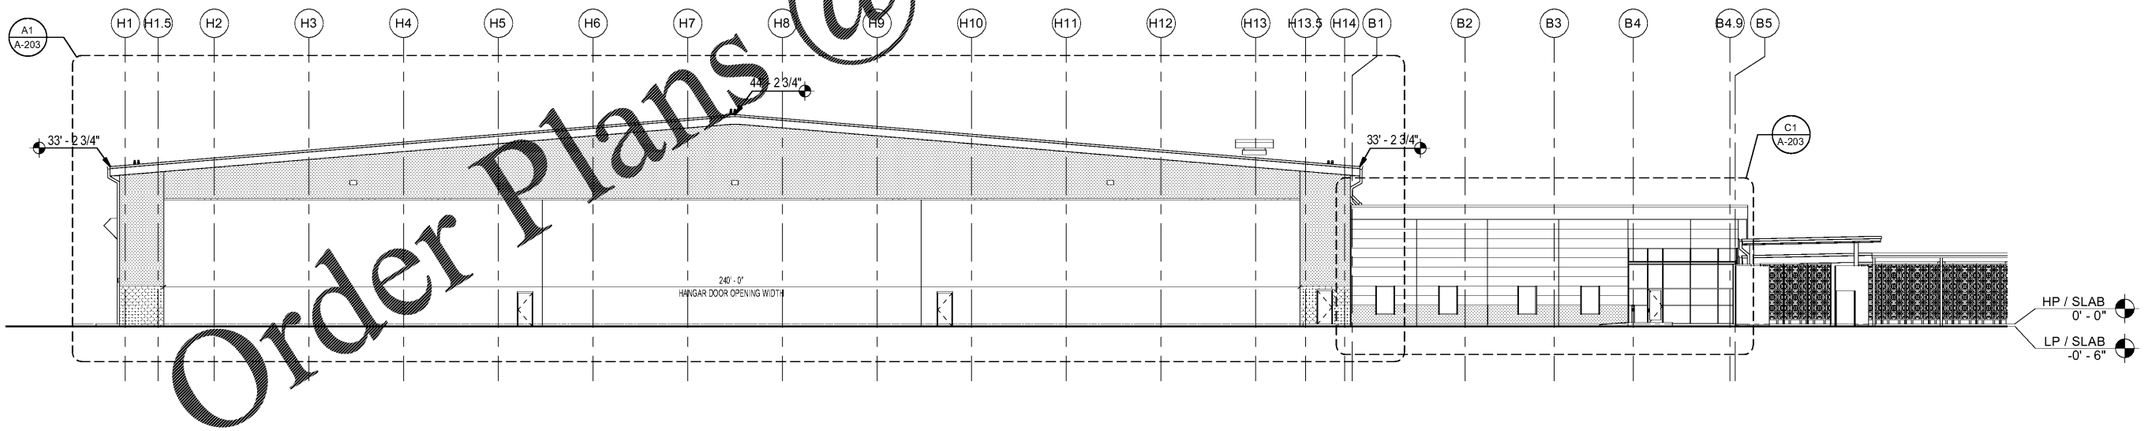

A1 OVERALL SOUTH ELEVATION

SCALE: 1/16" = 1'-0"

16 0 16 32

SCALE: 1/16" = 1'-0"

Order Plans @ www.LDLine.com

DESIGNED BY: E. Ames
DRAWN BY: B. Lifton / J. Im
CHECKED BY: K. Wash-Teske
SUBMITTED BY: E. Ames
ISSUED FOR CONSTRUCTION: DD-MMM-YYYY

DATE | DESCRIPTION | MARK

OWNER REPRESENTATIVE: HERALD FAHRLAN
OCCUPANCY CLASSIFICATION: BUSINESS (B) AND STORAGE (S1)
TYPE OF CONSTRUCTION: TYPE II-B NON-COMBUSTIBLE
PER NFPA 409, 40.1.4E) SEPARATION REQUIRED BETWEEN THE HANGAR AND THE OFFICE

NORFOLK SOUTHERN CORP
1200 PEACHTREE STREET, NE
ATLANTA, GEORGIA 30309
404-529-1226

POND
3500 Parkway Lane, Suite 500
Peachtree Corners, GA 30092
Phone (770) 209-7242
Fax (770) 325-7744
GA REG. 1576

CORPORATE AIRCRAFT HANGAR FOR NORFOLK SOUTHERN CORPORATION
FULTON COUNTY AIRPORT - BROWN FIELD (PDK)
3952 AVIATION CIRCLE, SUITE 200
ATLANTA, GEORGIA 30336

EXTERIOR ELEVATIONS

SHEET ID

A-201

Copyright © 2020 by Pond & Company. All rights reserved. No copying or duplication of these documents is allowed without the express written agreement of Pond & Company.

CONSTRUCTION DOCUMENTS

7/10/2020 10:41:29 AM BIM 360://1190557 - Pegasus/1190557_Pegasus_NS_Arch_CENTAL_v19_R3.rvt