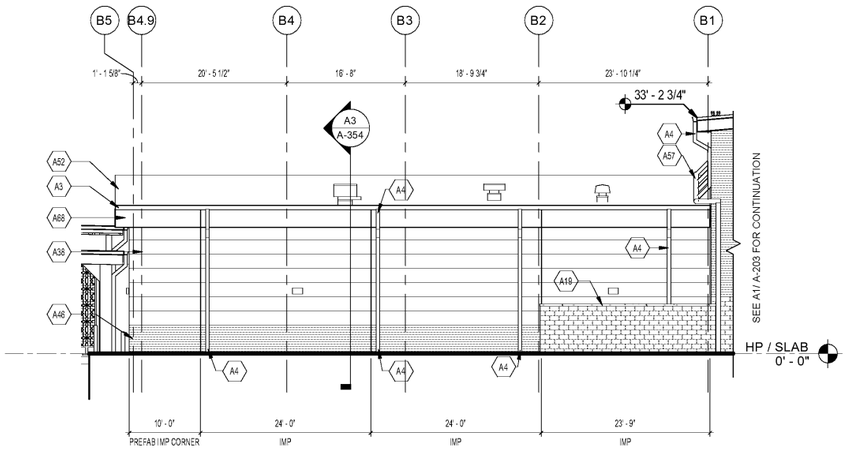

C1 NORTH ELEVATION - OFFICE

SCALE: 3/32" = 1'-0"

EXTERIOR ELEVATIONS NOTES:

1. SEE SHEET A-001 FOR GENERAL NOTES.
2. SEE STRUCTURAL, MECHANICAL, PLUMBING, FIRE PROTECTION & ELECTRICAL DRAWINGS FOR ADDITIONAL INFORMATION.
3. SEE ROOF PLANS AND BUILDING ELEVATIONS FOR LOCATIONS OF DOWNSPOUTS.
4. FINISH ELEVATION 0'-0" IS FOR ARCHITECTURE REFERENCE ONLY.

KEYNOTES:

(KEYNOTE NUMBERS ARE UNIFORM ACROSS ALL SHEETS AND SOME MAY NOT BE REQUIRED ON THIS SHEET)

KEY #	KEYNOTE DESCRIPTION
A3	8" x 8" PREFINISHED METAL GUTTER
A4	6" x 6" PREFINISHED METAL DOWNSPOUTS; COORDINATE WITH CIVIL FOR UNDERGROUND WATER CONNECTION
A9	HOLLOW METAL FRAME & DOOR SYSTEM - COLOR:TBD
A18	CAST STONE
A37	2 -1/2" RIBBED INSULATED METAL PANEL: IMP-1
A38	3" SMOOTH INSULATED METAL PANEL: IMP-5
A39	8" SPLIT FACE CMU
A46	3" RIBBED INSULATED METAL PANEL: IMP-4
A50	2-1/2" SMOOTH INSULATED METAL PANEL: IMP-2
A52	5" RIBBED INSULATED METAL PANEL ROOF SYSTEM
A57	8" ROOF DRAIN COLLECTOR - SEE CIVIL
A68	3" SMOOTH INSULATED METAL PANEL: IMP-6

IMP #	TYPE	COLOR
IMP - 1	2.5" RIBBED	SILVERSMITH
IMP - 2	2.5" SMOOTH	WEATHERED ZINC
IMP - 3	2.5" SMOOTH	RED CEDAR
IMP - 4	3" RIBBED	WEATHERED ZINC
IMP - 5	3" SMOOTH	SILVERSMITH
IMP - 6	3" SMOOTH	WEATHERED ZINC
IMP - 7	3" SMOOTH	RED CEDAR

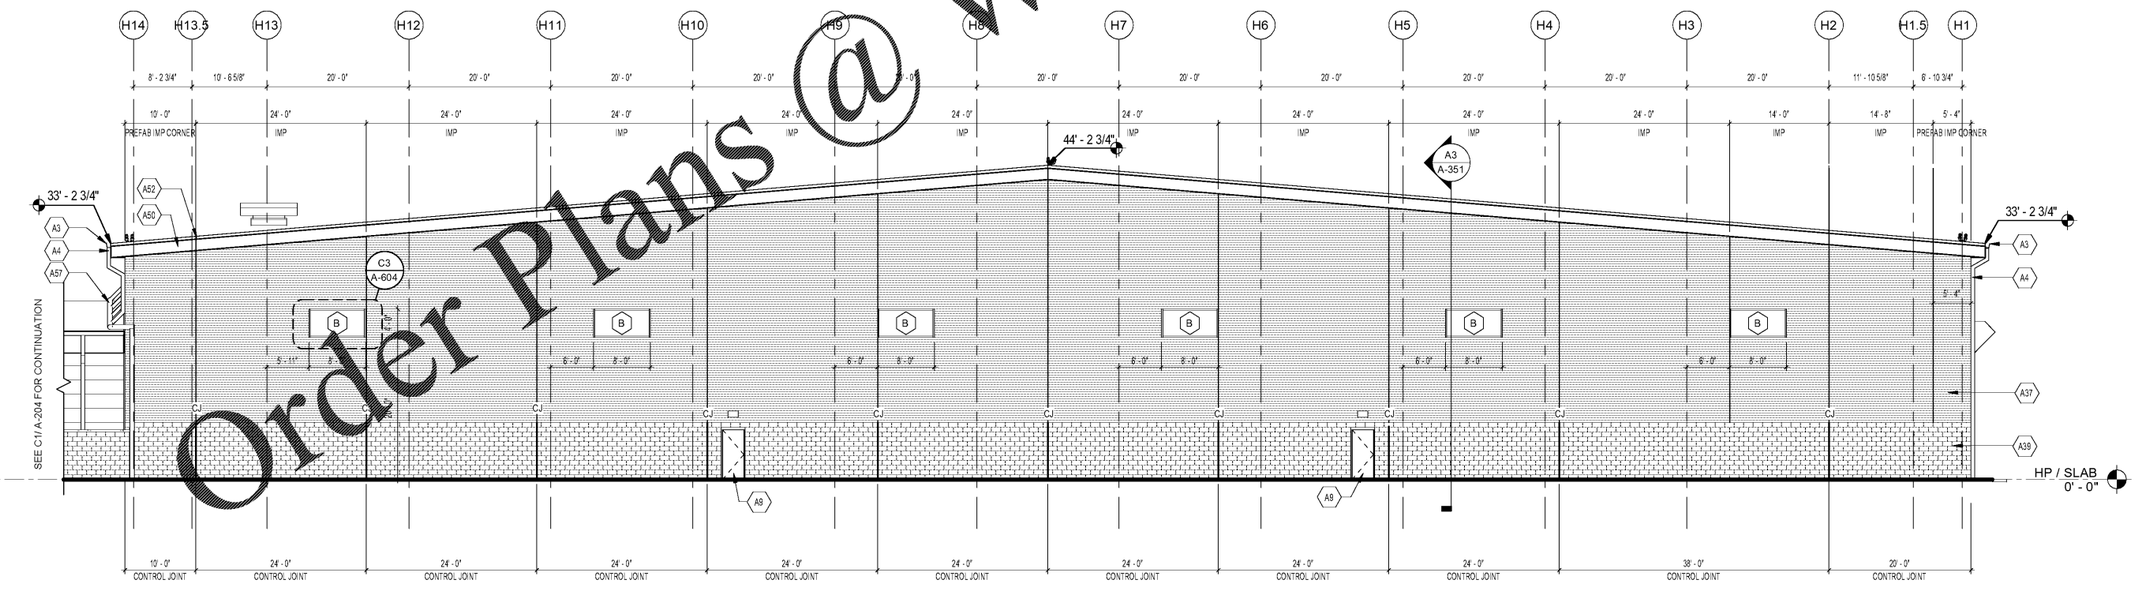

A1 NORTH ELEVATION - HANGAR

SCALE: 3/32" = 1'-0"

8 0 8 16 24

SCALE: 3/32" = 1'-0"

Order Plans @ WWW.LDILine.com

DESIGNED BY: E. Ames
DRAWN BY: B. Ulloa / J. Im
CHECKED BY: K. Wisik-Teske
SUBMITTED BY: E. Ames
ISSUED FOR CONSTRUCTION: 00-MMM-YYYY

DATE | DESCRIPTION | MARK

THESE DRAWINGS ARE INTENDED FOR USE ON THE PROJECT DESCRIBED HEREIN. DOCUMENT CLASSIFICATION: BUSINESS (B) | INDESTRUCT (BY): TYPE OF CONSTRUCTION: TYPE II-B - NON-COMBUSTIBLE. TESTS WERE ADJUSTED/BALANCED BY: AND THE OFFICE.

NORFOLK SOUTHERN CORP
1200 PEACHTREE STREET NE
ATLANTA, GEORGIA 30309
404-529-1236

POND
3950 Parkway Lane, Suite 500
Peachtree Corners, GA 30092
Phone (770) 325-7744
Fax (770) 325-7755
GA NO. LA001527

CORPORATE AIRCRAFT HANGAR FOR NORFOLK SOUTHERN CORPORATION
TOLLY HOUSTON AIRPORT (KPVG) - PEACHTREE CITY, GA (FTY)
3352 AVIATION CIRCLE, SUITE 200
ATLANTA, GEORGIA 30336

EXTERIOR ELEVATIONS

SHEET ID

A-204

Copyright © 2020 by Pond & Company. All rights reserved. No copying or duplication of these documents is allowed without the express written agreement of Pond & Company.

CONSTRUCTION DOCUMENTS

7/10/2020 3:02:22 AM BIM 360://1190557 - Pegasus/1190557_Pegasus_NS_Arch_CENTAL_v19_R3.rvt