BUILDING SECTIONS NOTES:

1. SEE SHEET A-001 FOR GENERAL NOTES.
2. SEE STRUCTURAL, MECHANICAL, PLUMBING, FIRE PROTECTION & ELECTRICAL DRAWINGS FOR ADDITIONAL INFORMATION.

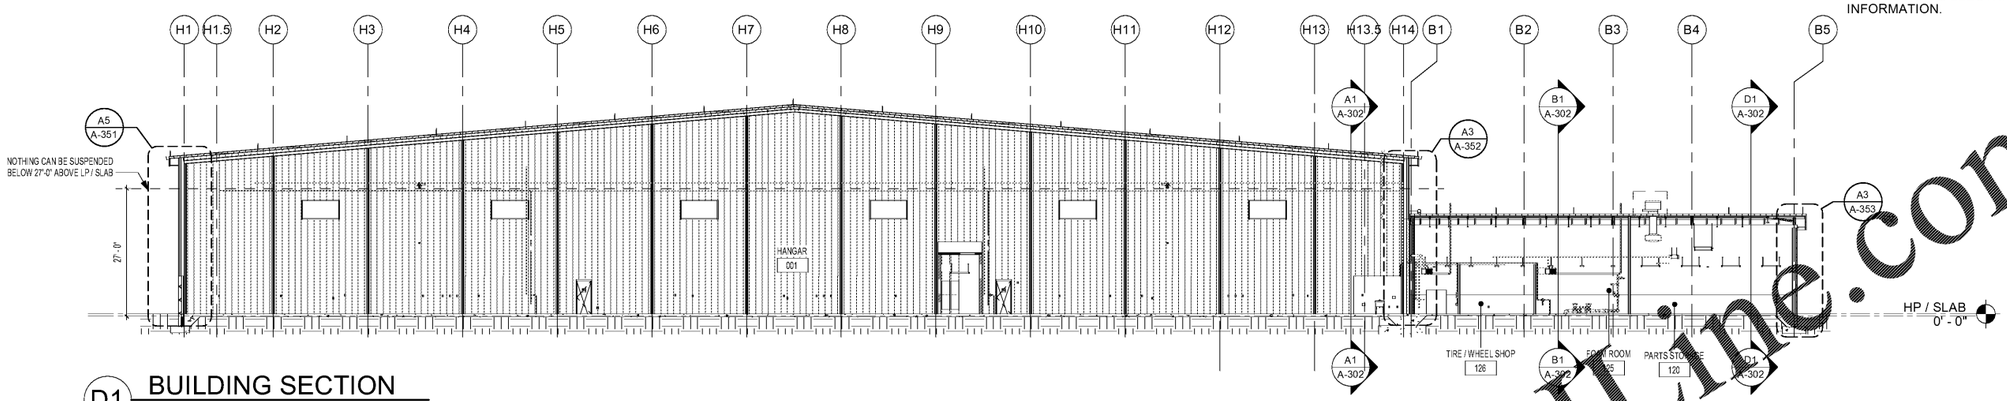

D1 BUILDING SECTION
SCALE: 1/16" = 1'-0"

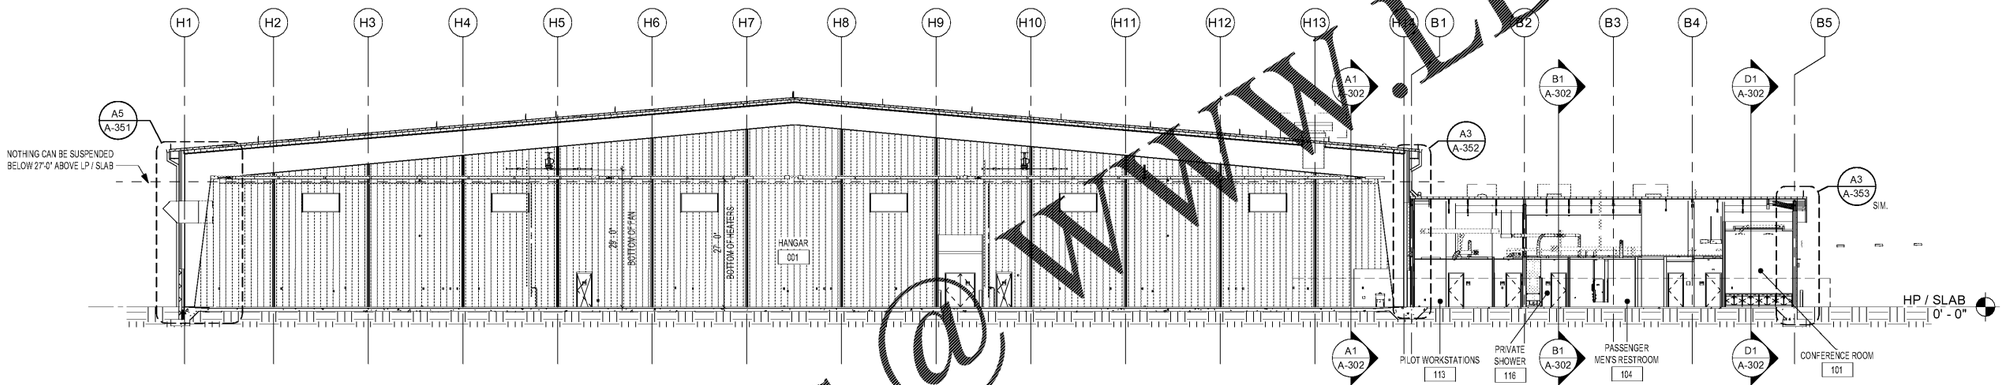

B1 BUILDING SECTION
SCALE: 1/16" = 1'-0"

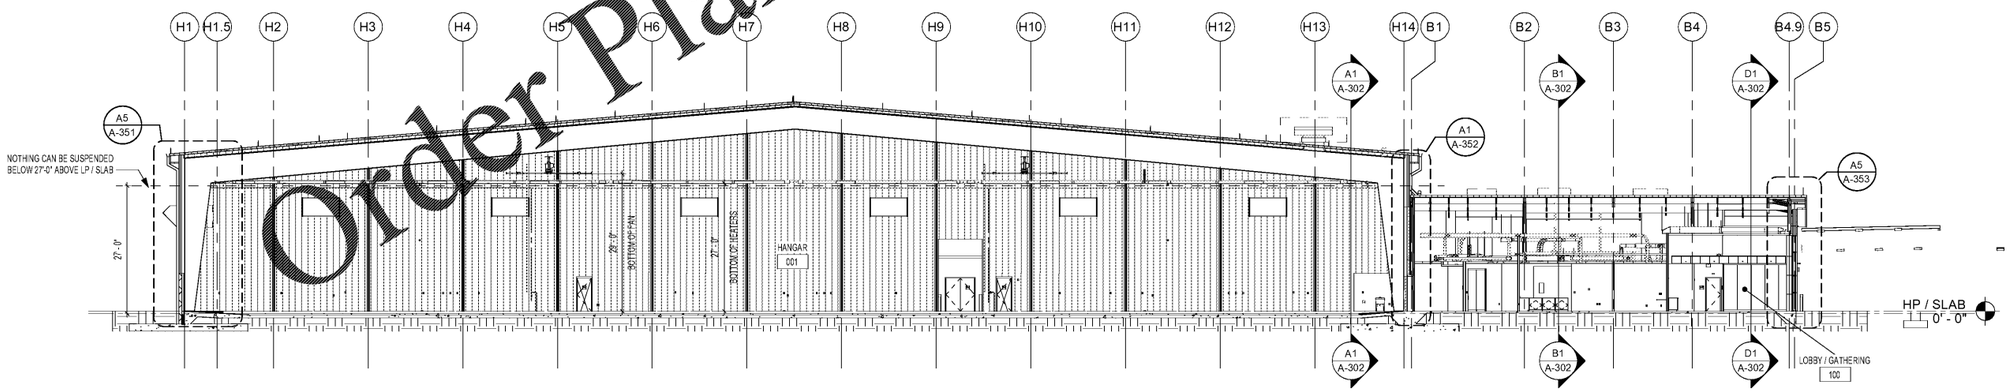

A1 BUILDING SECTION
SCALE: 1/16" = 1'-0"

16 0 16 32
SCALE: 1/16" = 1'-0"

Order Plans @ www.LDLine.com

MARK	DESCRIPTION	DATE

DESIGNED BY: E. Ares
DRAWN BY: B. Lillan / J. Im
CHECKED BY: K. Wisik-Teske
SUBMITTED BY: E. Ares
ISSUED FOR CONSTRUCTION: 00-MMM-YYYY

PRINTED/PLOTTED ON: 24" X 36" (ARCH D)
OCCUPANCY CLASSIFICATION: BUSINESS (B) AND STORAGE (S1)*
TYPE OF CONSTRUCTION: TYPE IIB - NON-COMBUSTIBLE
*TO BE VERIFIED BY A FIRE PROTECTION ENGINEER WHO IS HIRED BY AND NOT THE OFFICE

NORFOLK SOUTHERN CORP.
1200 PEACHTREE STREET, NE
ATLANTA, GEORGIA 30309
404-529-1230

POND
3500 Parkway Lane, Suite 500
Peachtree Corners, GA 30092
Phone 770.325.8444
Fax 770.325.7744
GA NO. LLP000527

CORPORATE AIRCRAFT HANGAR FOR NORFOLK SOUTHERN CORPORATION
FULTON COUNTY, GEORGIA - PEMBROKE FLIGHT CENTER (PFC)
3552 AVIATION CIRCLE, SUITE 200
ATLANTA, GEORGIA 30336

BUILDING SECTIONS

SHEET ID
A-301

Copyright © 2020 by Pond & Company. All rights reserved. No copying or duplication of these documents is allowed without the express written agreement of Pond & Company.

CONSTRUCTION DOCUMENTS

7/10/2020 3:02:34 AM BIM 360://1190557 - Pegasus//1190557_Pegasus_NS_Arch_CENTAL_v19_R3.rvt