WALL SECTIONS NOTES:

1. SEE SHEET A-001 FOR GENERAL NOTES.
2. SEE STRUCTURAL, MECHANICAL, PLUMBING, FIRE PROTECTION & ELECTRICAL DRAWINGS FOR ADDITIONAL INFORMATION.

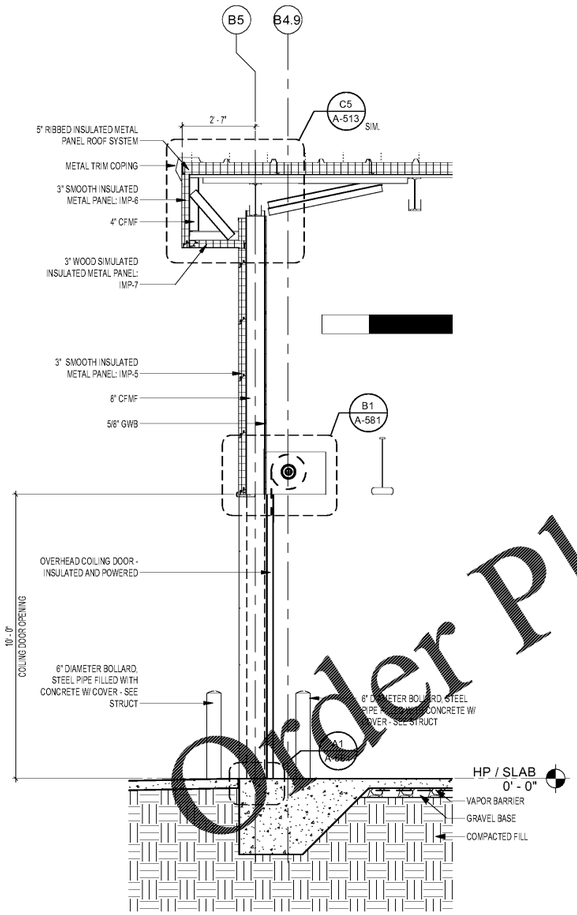

A1 SECTION - OFFICE AT OVERHEAD DOOR

SCALE: 3/8" = 1'-0"

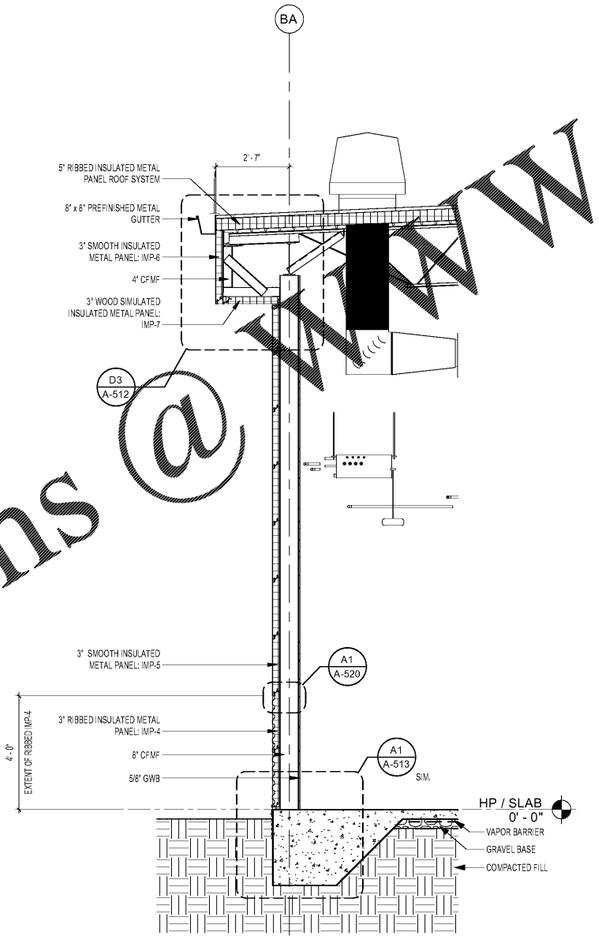

A3 SECTION - TYPICAL LOW EAVE OFFICE WALL

SCALE: 3/8" = 1'-0"

2 0 2 4 6

SCALE: 3/8" = 1'-0"

Order Plans @ WWW.LDILine.com

MARK	DESCRIPTION	DATE

DESIGNED BY: E. Ames
DRAWN BY: B. Litton / J. Im
CHECKED BY: K. Wiacek-Teske
SUBMITTED BY: E. Ames
ISSUED FOR CONSTRUCTION: DD.MMM.YYYY

NORFOLK SOUTHERN CORP
1200 PEACHTREE STREET, NE
ATLANTA, GEORGIA 30309
404-529-1230

POND
3500 Parkway Lane, Suite 500
Peachtree Corners, GA 30092
Tel: (678) 336-7744
Fax: (678) 336-7745
PONDGROUP.COM

CORPORATE AIRCRAFT HANGAR FOR NORFOLK SOUTHERN CORPORATION
FULTON COUNTY AIRPORT - BROWN FIELD (PDK)
3652 AVIATION CIRCLE, SUITE 200
ATLANTA, GEORGIA 30336

OFFICE EXTERIOR WALL SECTIONS

SHEET ID

A-354

Copyright © 2020 by Pond & Company. All rights reserved. No copying or duplication of these documents is allowed without the express written agreement of Pond & Company.

CONSTRUCTION DOCUMENTS

7/10/2020 3:02:52 AM BIM 360://1190557 - Pegasus//1190557_Pegasus_NS_Arch_CENTAL_v19_R3.rvt