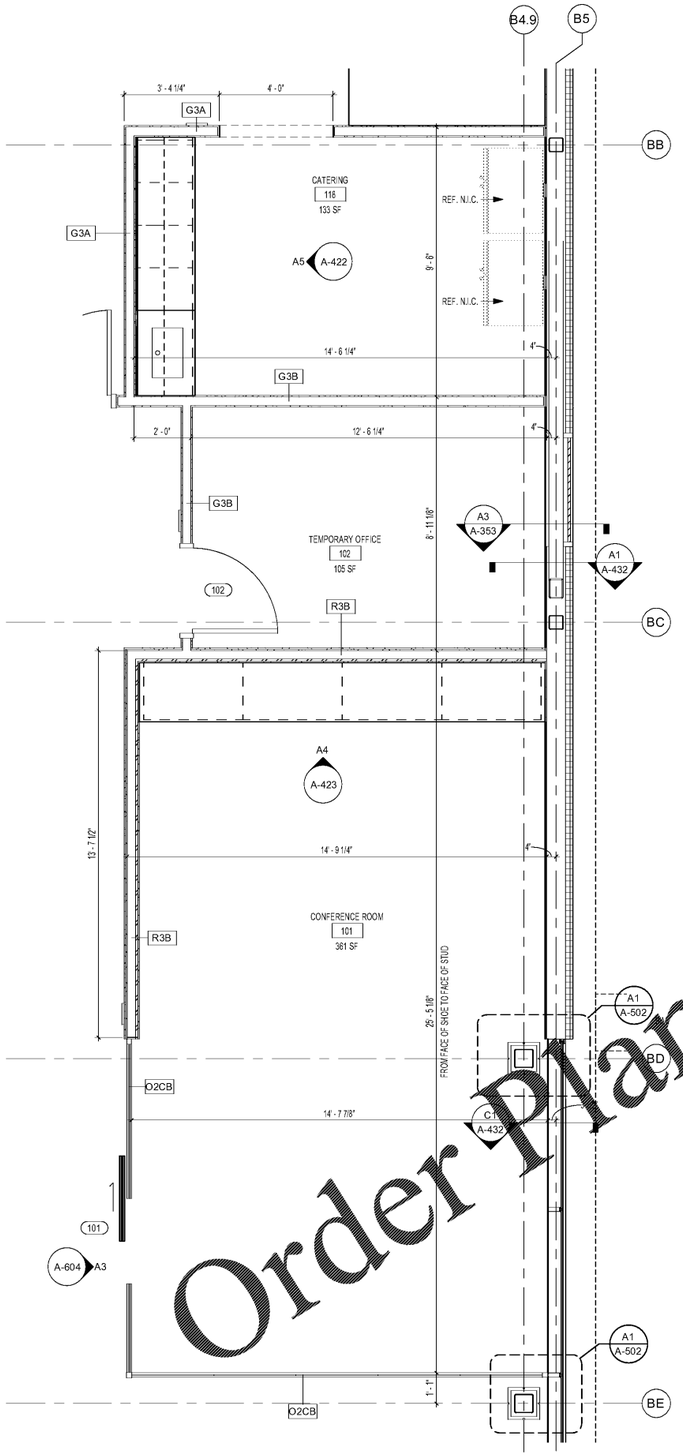

A1 ENLARGED PLAN CONEFERENCE

SCALE: 3/8" = 1'-0"

ENLARGED FLOOR PLAN NOTES:

1. SEE SHEET A-001 FOR GENERAL NOTES.
2. SEE SHEET A-005 & A-006 FOR PARTITION TYPES & DETAILS.
3. SEE STRUCTURAL, MECHANICAL, PLUMBING, FIRE PROTECTION, ELECTRICAL & INTERIOR DRAWINGS FOR ADDITIONAL INFORMATION.
4. PARTITIONS INDICATED WITH ▭. SEE SHEET A-005 & A-006 FOR PARTITION TYPES.
5. DOORS INDICATED WITH ⬭ SEE SHEET A-601 FOR DOOR SCHEDULES & TYPES.
6. WINDOWS INDICATED WITH ◇ SEE SHEET A-604 FOR WINDOW TYPES.
7. SEE SHEET A-003 & A-004 FOR TYPICAL MOUNTING HEIGHTS, LOCATIONS & DETAILS.

NORTH

2 0 2 4 6

SCALE: 3/8" = 1'-0"

Order Plans @ www.LDILine.com

MARK	DESCRIPTION	DATE

DESIGNED BY:	E. Ames
DRAWN BY:	B. Ullmo / J. Im
CHECKED BY:	K. Wisek-Teske
SUBMITTED BY:	E. Ames
ISSUED FOR CONSTRUCTION:	DD/MMM/YYYY

NORFOLK SOUTHERN CORP
1200 PEACHTREE STREET, NE
ATLANTA, GEORGIA 30309
404-529-1230

POND
3950 Parkway Lane, Suite 500
Peachtree Corners, GA 30092
Phone (770) 325-7744
Fax (770) 325-7744
GA NO. LA001752

CORPORATE AIRCRAFT HANGAR FOR NORFOLK SOUTHERN CORPORATION
TOLL TWIN CITIES AIRPORT (KMSP), MINNEAPOLIS (CITY)
3552 AVIATION CIRCLE, SUITE 200
ATLANTA, GEORGIA 30336

ENLARGED PLAN CONFERENCE

SHEET ID

A-407

Copyright © 2020 by Pond & Company. All rights reserved. No copying or duplication of these documents is allowed without the express written agreement of Pond & Company.

CONSTRUCTION DOCUMENTS

7/10/2020 3:03:10 AM BIM 360://1190557 - Pegasus/1190557_Pegasus_NS_Arch_CENTAL_v19_R3.rvt