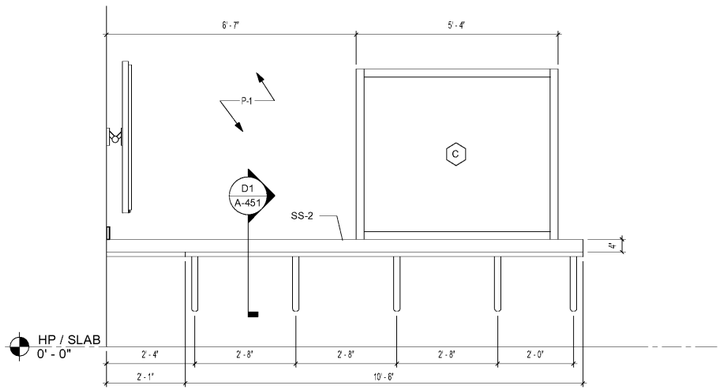

D1 ELEV. PILOT OPS WEST WALL
SCALE: 1/2" = 1'-0"

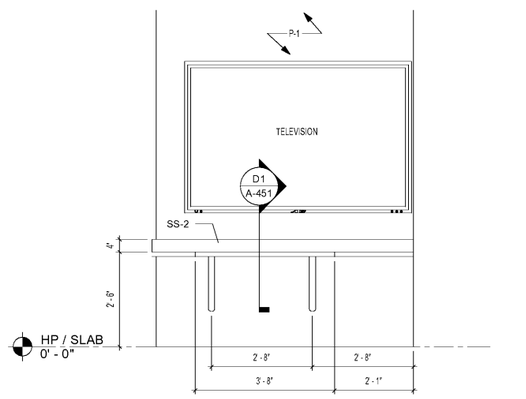

D3 ELEV. PILOT OPS SOUTH WALL
SCALE: 1/2" = 1'-0"

NOTES: SEE SHEET A-401 FOR TOILET ACCESSORY SCHEDULE.
SEE SHEET A-703 FOR FINISH SCHEDULE.

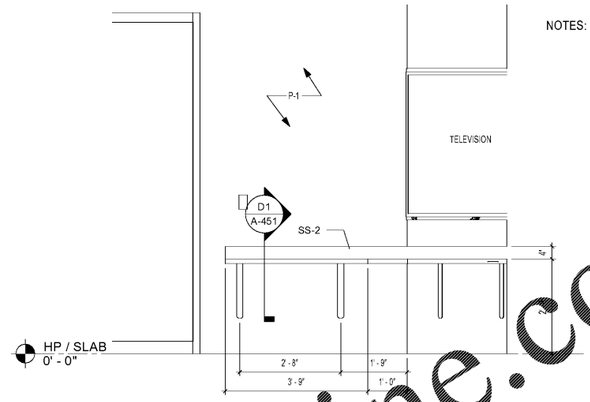

D5 ELEV. PILOT OPS EAST WALL
SCALE: 1/2" = 1'-0"

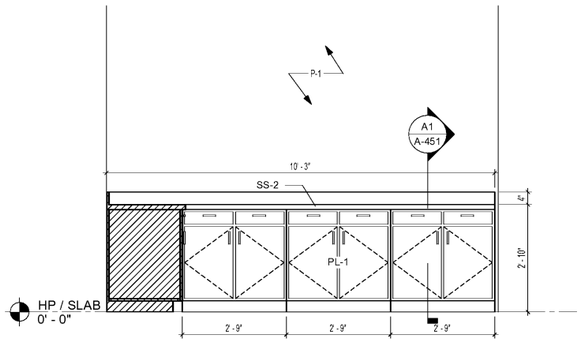

C1 ELEV. PRINT ROOM EAST WALL
SCALE: 1/2" = 1'-0"

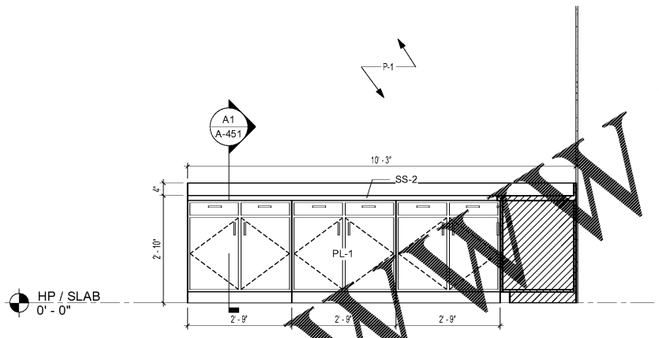

C3 ELEV. PRINT ROOM SOUTH WALL
SCALE: 1/2" = 1'-0"

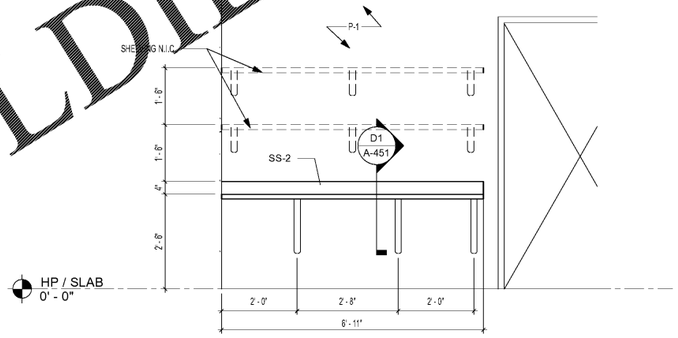

C5 ELEV. SHIPPING & RECEIVING
SCALE: 1/2" = 1'-0"

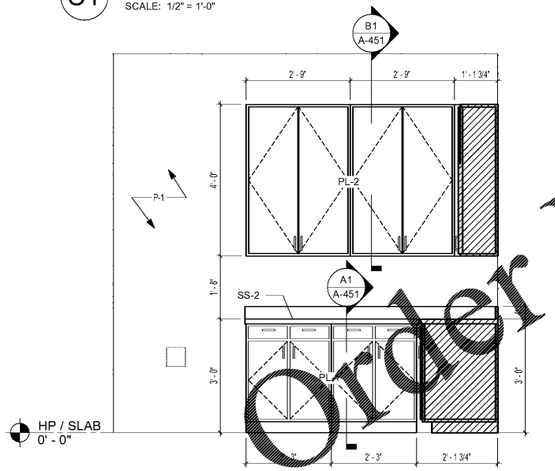

A1 INTERIOR ELEVATION - BREAKROOM
SCALE: 1/2" = 1'-0"

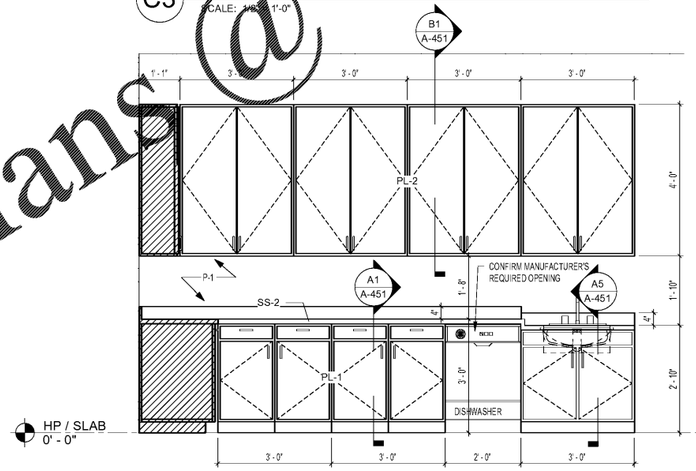

A3 INTERIOR ELEVATION - BREAKROOM
SCALE: 1/2" = 1'-0"

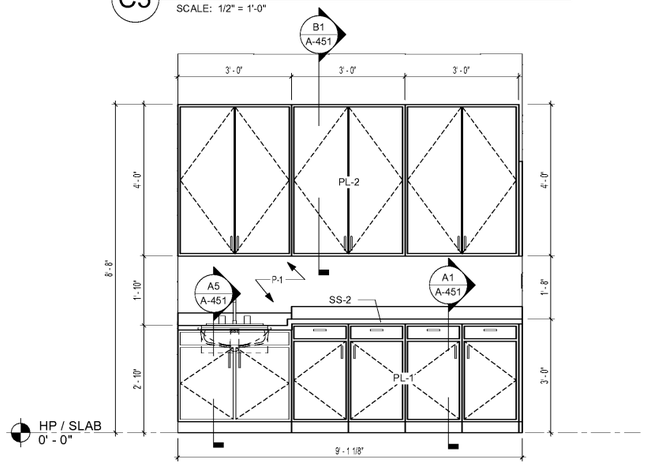

A5 INTERIOR ELEVATION - CATERING
SCALE: 1/2" = 1'-0"

*LOOSE EQUIPMENT INCLUDING, BUT NOT LIMITED TO, REFRIGERATORS, ICE MAKERS, DISHWASHERS, TELEVISIONS, MONITORS, ETC. ARE SHOWN FOR ILLUSTRATIVE AND COORDINATION PURPOSES ONLY. CONTRACTOR TO COORDINATE FINAL LOCATIONS AND PROVIDE NECESSARY POWER, PLUMBING, STRUCTURAL, ETC. INFRASTRUCTURE FOR PROPER INSTALLATION.

2 0 2 4
SCALE: 1/2" = 1'-0"

Order Plans@WWW.LDILine.com

MARK	DESCRIPTION	DATE

DESIGNED BY: E. Ames
DRAWN BY: B. Litton / J. Im
CHECKED BY: K. Wisch-Teske
SUBMITTED BY: E. Ames
ISSUED FOR CONSTRUCTION: 00.MMM.YYYY

NORFOLK SOUTHERN CORP
1200 PEACHTREE STREET NE
ATLANTA, GEORGIA 30309
404-529-1230

POND
3500 Parkway Lane, Suite 500
Peachtree Corners, GA 30092
Phone: 770.325.8444
Fax: (770) 136-7744
POND Project: 190557

CORPORATE AIRCRAFT HANGAR FOR NORFOLK SOUTHERN CORPORATION
FULTON COUNTY AIRPORT - BROWN FIELD (PDK)
3652 AVIATION CIRCLE, SUITE 200
ATLANTA, GEORGIA 30336

INTERIOR ELEVATIONS

SHEET ID
A-422

Copyright © 2020 by Pond & Company. All rights reserved. No copying or duplication of these documents is allowed without the express written agreement of Pond & Company.

CONSTRUCTION DOCUMENTS

7/10/2020 3:03:36 AM BIM 360://1190557 - Pegasus//1190557_Pegasus_NS_Arch_CENTAL_v19_R3.rvt