REFLECTED CEILING PLAN LEGEND

- DOWNLIGHT- CENTER IN ACOUST. CEILING PANELS, AND METAL CEILING TYP., U.N.O.
- EMERGENCY DOWNLIGHT- CENTER IN ACOUST. CEILING PANELS, AND METAL CEILING TYP., U.N.O.
- PENDANT LIGHT FIXTURE, SEE ELEC.
- LINEAR PENDANT LIGHT FIXTURE
- LINEAR EMERGENCY PENDANT LIGHT FIXTURE
- 2' X 2' LAY-IN LIGHT FIXTURE
- 2' X 2' EMERGENCY LAY-IN LIGHT FIXTURE
- 2' X 4' LAY-IN LIGHT FIXTURE
- 2' X 4' EMERGENCY LAY-IN LIGHT FIXTURE
- LINEAR SLOT DIFFUSERS
- 24" X 24" MECH. DIFFUSERS
- 24" X 24" MECH. RETURN AIR GRILLES
- 24" X 24" MECH. EXHAUST
- WALL MOUNTED EXIT SIGN
- CEILING MOUNTED EXIT SIGN
- OCCUPANCY SENSOR, SEE ELEC.
- CEILING MOUNTED STROBE
- SMOKE DETECTOR
- SPEAKER STROBE - SEE FIRE PROTECTION
- WALL PACK LIGHT - SEE ELEC.
- HVAC CASSETTE UNIT - SEE MECH.
- LIGHT FIXTURE, SEE ELEC.

KEYNOTES:

(KEYNOTE NUMBERS ARE UNIFORM ACROSS ALL SHEETS AND SOME MAY NOT BE REQUIRED ON THIS SHEET)

KEY #	KEYNOTE DESCRIPTION
A3	8" x 8" PREFINISHED METAL GUTTER
A4	6" x 6" PREFINISHED METAL DOWNSPOUTS; COORDINATE WITH CIVIL FOR UNDERGROUND WATER CONNECTION

NOTE:
CANOPIES ARE A DEFEGATED DESIGN AND ARE SHOWN FOR DESIGN INTENT ONLY

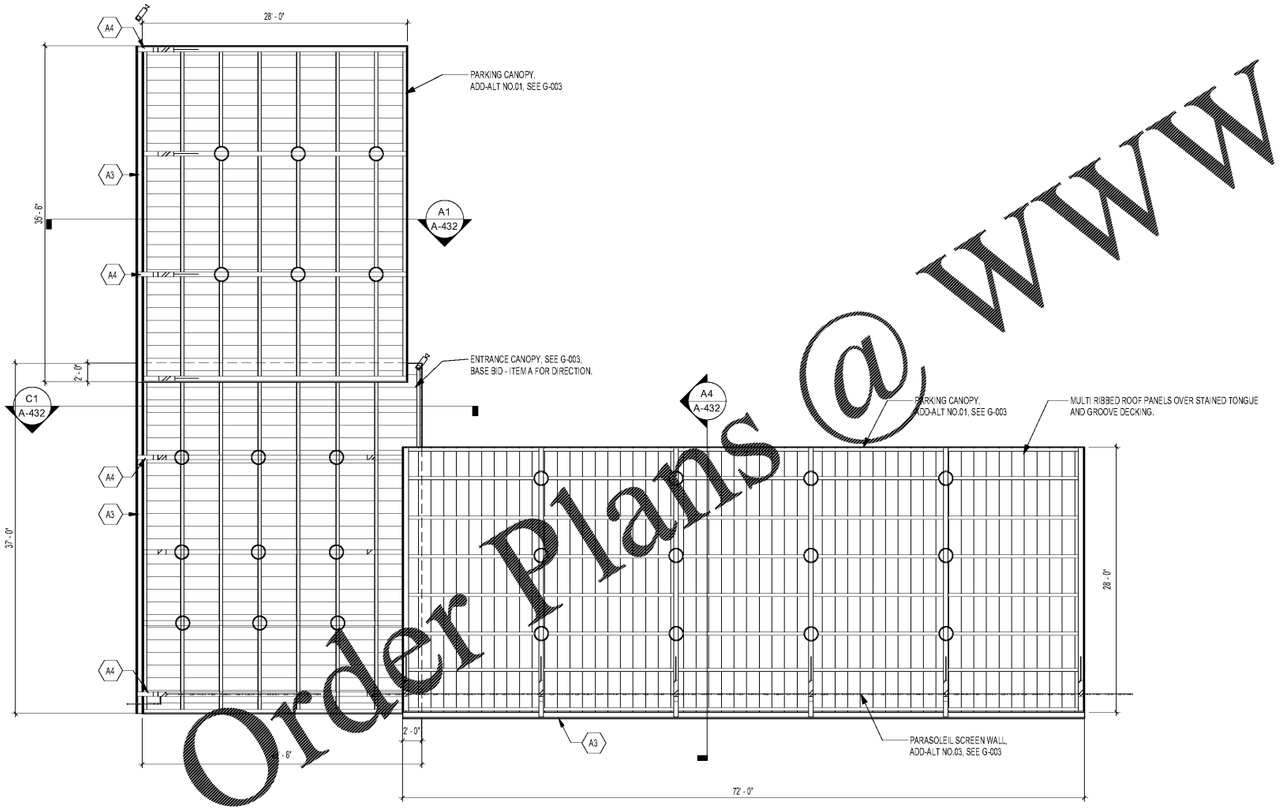

A1 CANOPY REFLECTED CEILING PLAN
SCALE: 1/8" = 1'-0"

NORTH

8 0 8 16
SCALE: 1/8" = 1'-0"

Order Plans @ www.LDILine.com

DESIGNED BY: E. Ames
DRAWN BY: B. Lifton / J. Im
CHECKED BY: K. Wade-Teske
SUBMITTED BY: E. Ames
ISSUED FOR CONSTRUCTION: DD-MMM-YYYY

DATE | DESCRIPTION | MARK

OWNER REPRESENTATIVE: HERALD HEARN AIA
OCCUPANCY CLASSIFICATION: BUSINESS (B) AND STORAGE (S1)
TYPE OF CONSTRUCTION: TYPE II-B NON-COMBUSTIBLE
PER NFPA 409, AS I AM REPRESENTED BY THE OWNER'S REPRESENTATIVE AND THE OFFICE

NORFOLK SOUTHERN CORP
1200 PEACHTREE STREET, NE
ATLANTA, GEORGIA 30309

POND
3500 Parkway Lane, Suite 500
Peachtree Corners, GA 30092
Phone (770) 368-2744
GA REG. 1579

CORPORATE AIRCRAFT HANGAR FOR NORFOLK SOUTHERN CORPORATION
FULTON COUNTY AIRPORT - BROWN FIELD (FTY)
3952 AVIATION CIRCLE, SUITE 200
ATLANTA, GEORGIA 30336

CANOPY REFLECTED CEILING PLAN

SHEET ID
A-431

7/10/2020 1:25:01 PM BIM 360://1190557 - Pegasus/1190557_Pegasus_NS_Arch_CENTAL_v19_R3.rvt

Copyright © 2020 by Pond & Company. All rights reserved. No copying or duplication of these documents is allowed without the express written agreement of Pond & Company.

CONSTRUCTION DOCUMENTS