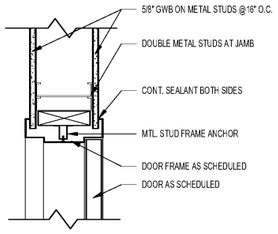

D1 JAMB DETAIL AT GWB

SCALE: 1 1/2" = 1'-0"

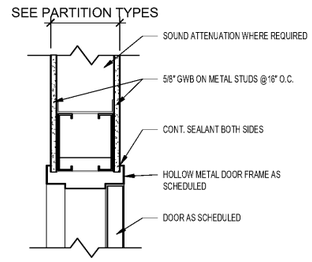

D2 DETAIL - HEAD AT GWB

SCALE: 1 1/2" = 1'-0"

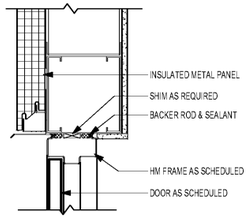

C1 DETAIL - IMP DOOR HEAD

SCALE: 1 1/2" = 1'-0"

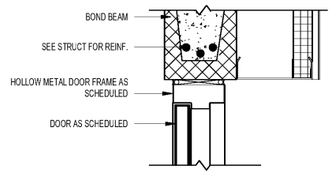

C2 DETAIL- HEAD AT CMU DOOR

SCALE: 1 1/2" = 1'-0"

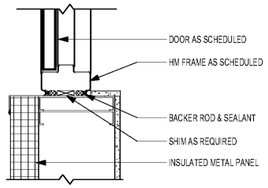

B1 DETAIL - IMP DOOR JAMB

SCALE: 1 1/2" = 1'-0"

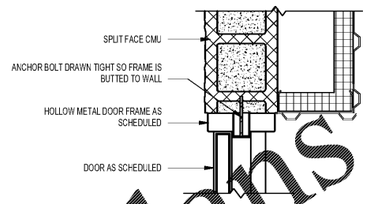

B2 DETAIL - JAMB AT CMU DOOR

SCALE: 1 1/2" = 1'-0"

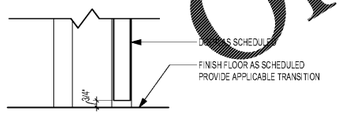

A1 SILL DETAIL AT GWB

SCALE: 1 1/2" = 1'-0"

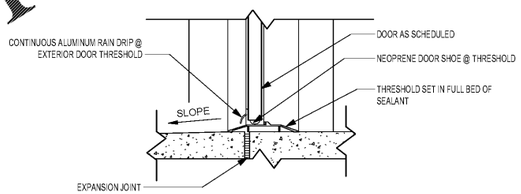

A2 DETAIL - SILL AT EXTERIOR DOOR

SCALE: 1 1/2" = 1'-0"

DOOR SCHEDULE

MARK	DOOR TYPE	DOOR WIDTH	DOOR HEIGHT	DOOR MATERIAL	DOOR FINISH	FRAME TYPE	FRAME MATERIAL	FRAME FINISH	FIRE RATING	HARDWARE SET	COMMENTS
001A	D01	3' - 0"	7' - 0"	HM	PNT	F02	HM	PNT	---	398.5	HANGAR CONVENIENCE DOOR, PANIC HARDWARE
001B	D01	3' - 0"	7' - 0"	HM	PNT	F02	HM	PNT	---	398.5	PANIC HARDWARE
001C	D01	3' - 0"	7' - 0"	HM	PNT	F02	HM	PNT	---	398.5	PANIC HARDWARE
001D	D01	3' - 0"	7' - 0"	HM	PNT	F02	HM	PNT	---	398.5	PANIC HARDWARE
001F	D01	3' - 0"	7' - 0"	HM	PNT	F02	HM	PNT	---	398.5	HANGAR CONVENIENCE DOOR, PANIC HARDWARE
002	D01 (PR)	6' - 0"	7' - 0"	HM	PNT	F01	HM	PNT	45 MINS	780.1	FIRE EXIT HARDWARE
100A	D07 (PR)	6' - 0"	7' - 5"	ALUM/GLASS	FF	-	ALUM	FF		191.5	CURTAIN WALL - CARD READER & DOOR OPENER
100C	D17	3' - 0"	7' - 5"	ALUM/GLASS	FF	-	ALUM	-	---	291.5	CURTAIN WALL - CARD READER & DOOR OPENER
101	D05	3' - 0"	9' - 9"	ALUM/GLASS	FF	-	ALUM	-	---	990.1	DEMOUNTABLE PARTITION SLIDING DOOR
102	D02	3' - 0"	7' - 0"	WD	ST	F01	HM	PNT	---	850.1	
103	D01	3' - 0"	7' - 0"	WD	ST	F01	HM	PNT	---	890.3	
104	D01	3' - 0"	7' - 0"	WD	ST	F01	HM	PNT	---	890.3	
106	D04	3' - 0"	7' - 0"	WD	ST	F01	HM	PNT	---	891.3	ELECTRONIC KEY PAD
107	D02	3' - 0"	7' - 0"	WD	ST	F01	HM	PNT	---	850.1	STC 60 DOOR W/ ACCOUSTIC SEAL
108	D02	3' - 0"	7' - 0"	WD	ST	F01	HM	PNT	---	850.1	STC 60 DOOR W/ ACCOUSTIC SEAL
109	D05	3' - 0"	8' - 9"	ALUM/GLASS	FF	-	-	-	---	990.1	DEMOUNTABLE PARTITION SLIDING DOOR
110	D02	3' - 0"	7' - 0"	WD	ST	F01	HM	PNT	---	850.1	STC 60 DOOR W/ ACCOUSTIC SEAL
112	D05	3' - 0"	8' - 9"	ALUM/GLASS	FF	-	-	-	---	990.1	DEMOUNTABLE PARTITION SLIDING DOOR
113	D01	3' - 0"	7' - 0"	WD	ST	F01	HM	PNT	---	850.1	
114	D01	3' - 0"	7' - 0"	WD	ST	F01	HM	PNT	---	850.1	
115	D01	3' - 0"	7' - 0"	WD	ST	F01	HM	PNT	---	840.3	
116A	D01	3' - 0"	7' - 0"	WD	ST	F01	HM	PNT	---	840.8	
116B	D01	3' - 0"	7' - 0"	WD	ST	F01	HM	PNT	---	840.9	
116C	D01	3' - 0"	7' - 0"	WD	ST	F01	HM	PNT	---	840.9	
117	D01	3' - 0"	7' - 0"	WD	ST	F01	HM	PNT	---	890.3	
118	D01	3' - 0"	7' - 0"	WD	ST	F01	HM	PNT	---	891.3	ELECTRONIC KEY PAD
118B	-	4' - 0"	7' - 0"	-	-	F01	HM	PNT	---	999.1	CASED OPENING
120A	D10	8' - 0"	10' - 0"	STL	FF	---	STL	FF	---	990.2	
120B	D01	3' - 0"	7' - 0"	HM	PNT	F01	HM	PNT	---	491.5	CARD READER
121	D01	3' - 0"	7' - 0"	HM	PNT	F01	HM	PNT	45 MINS	880.3	
122	D01	3' - 0"	7' - 0"	HM	PNT	F01	HM	PNT	---	880.1	
123	-	4' - 0"	7'	-	-	F01	HM	PNT	---	999.1	CASED OPENING
124	D01	3' - 0"	7' - 0"	HM	PNT	F01	HM	PNT	---	880.1	
125	D01	3' - 0"	7' - 0"	HM	PNT	F01	HM	PNT	---	880.1	
126A	D01	6' - 0"	7' - 0"	HM	PNT	F01	HM	PNT	90 MINS	780.8	FIRE EXIT HARDWARE
126B	D01	3' - 0"	7' - 0"	HM	PNT	F01	HM	PNT	---	880.1	
127	D01	3' - 0"	7' - 0"	HM	PNT	F01	HM	PNT	---	880.7	
128	D01	6' - 0"	7' - 0"	HM	PNT	F01	HM	PNT	90 MINS	798.9	FIRE EXIT HARDWARE
129	D01	6' - 0"	7' - 0"	HM	PNT	F01	HM	PNT	90 MINS	898.5	FIRE EXIT HARDWARE
130	D02 (PR)	6' - 0"	7' - 0"	HM	PNT	F01	HM	PNT	90 MINS	798.6	FIRE EXIT HARDWARE
132A	D02	3' - 0"	7' - 0"	WD	ST	F01	HM	PNT	---	810.3	
132C	D03	3' - 0"	7' - 0"	HM	PNT	F01	HM	PNT	90 MINS	898.8	FIRE EXIT HARDWARE
HD-01	D01	3' - 0"	7' - 0"	HM	PNT	F02	HM	PNT	---	990.3	DOOR MOUNTED IN SLIDING HANGAR DOOR
HD-02	D01	3' - 0"	7' - 0"	HM	PNT	F02	HM	PNT	---	990.3	DOOR MOUNTED IN SLIDING HANGAR DOOR

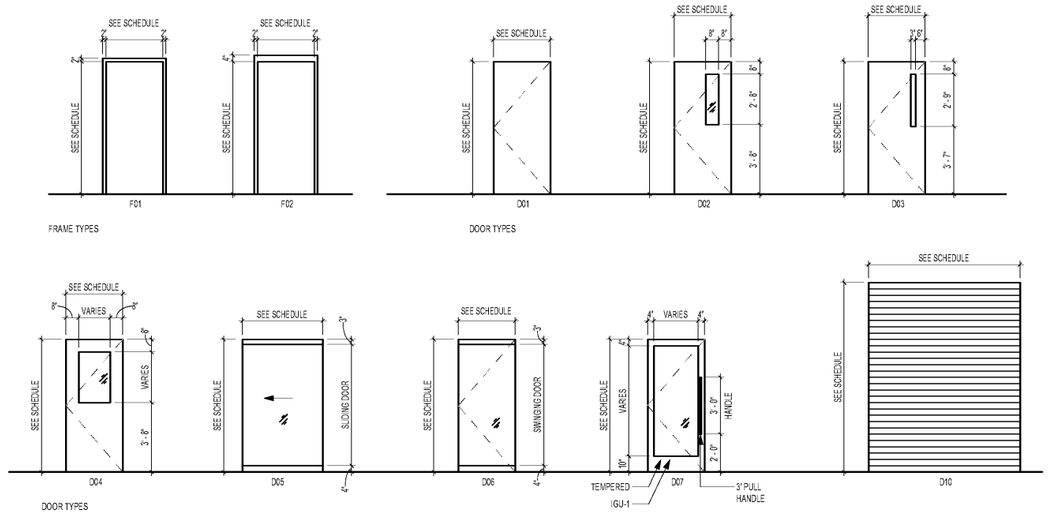

DOOR TYPES

Order Plans @ WWW.DLine.com

Copyright © 2020 by Pond & Company. All rights reserved. No copying or duplication of these documents is allowed without the express written agreement of Pond & Company.

7/10/2020 3:04:36 AM BIM 360://1190557 - Pegasus/1190557_Pegasus_NS_Arch_CENTAL_v19_R3.rvt

DESIGNED BY: E. Ares
DRAWN BY: B. Litan / J. Im
CHECKED BY: K. Wade-Teeks
SUBMITTED BY: E. Ares
ISSUED FOR CONSTRUCTION: 00-MMM-YYYY

DATE | DESCRIPTION | MARK

NORFOLK SOUTHERN CORP
1200 PEACHTREE STREET, NE
ATLANTA, GEORGIA 30309
404-529-1230

POND
3500 Parkway Lane, Suite 500
Peachtree Corners, GA 30092
Phone (678) 336-7744
Fax (678) 336-7744
CA NO. 1139-2

CORPORATE AIRCRAFT HANGAR FOR NORFOLK SOUTHERN CORPORATION
FULTON COUNTY AIRPORT-BROWN FIELD (FTY)
3352 AVIATION CIRCLE, SUITE 200
ATLANTA, GEORGIA 30336

DOOR SCHEDULE, DOOR TYPES & FRAME TYPES

SHEET ID

A-601

CONSTRUCTION DOCUMENTS